
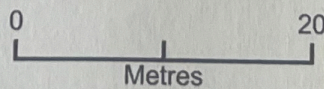
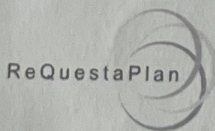


Ref: VAL/2023/0043

KEVIN COOKE

11 Ffordd Almer Off Sunny Lane Wxm

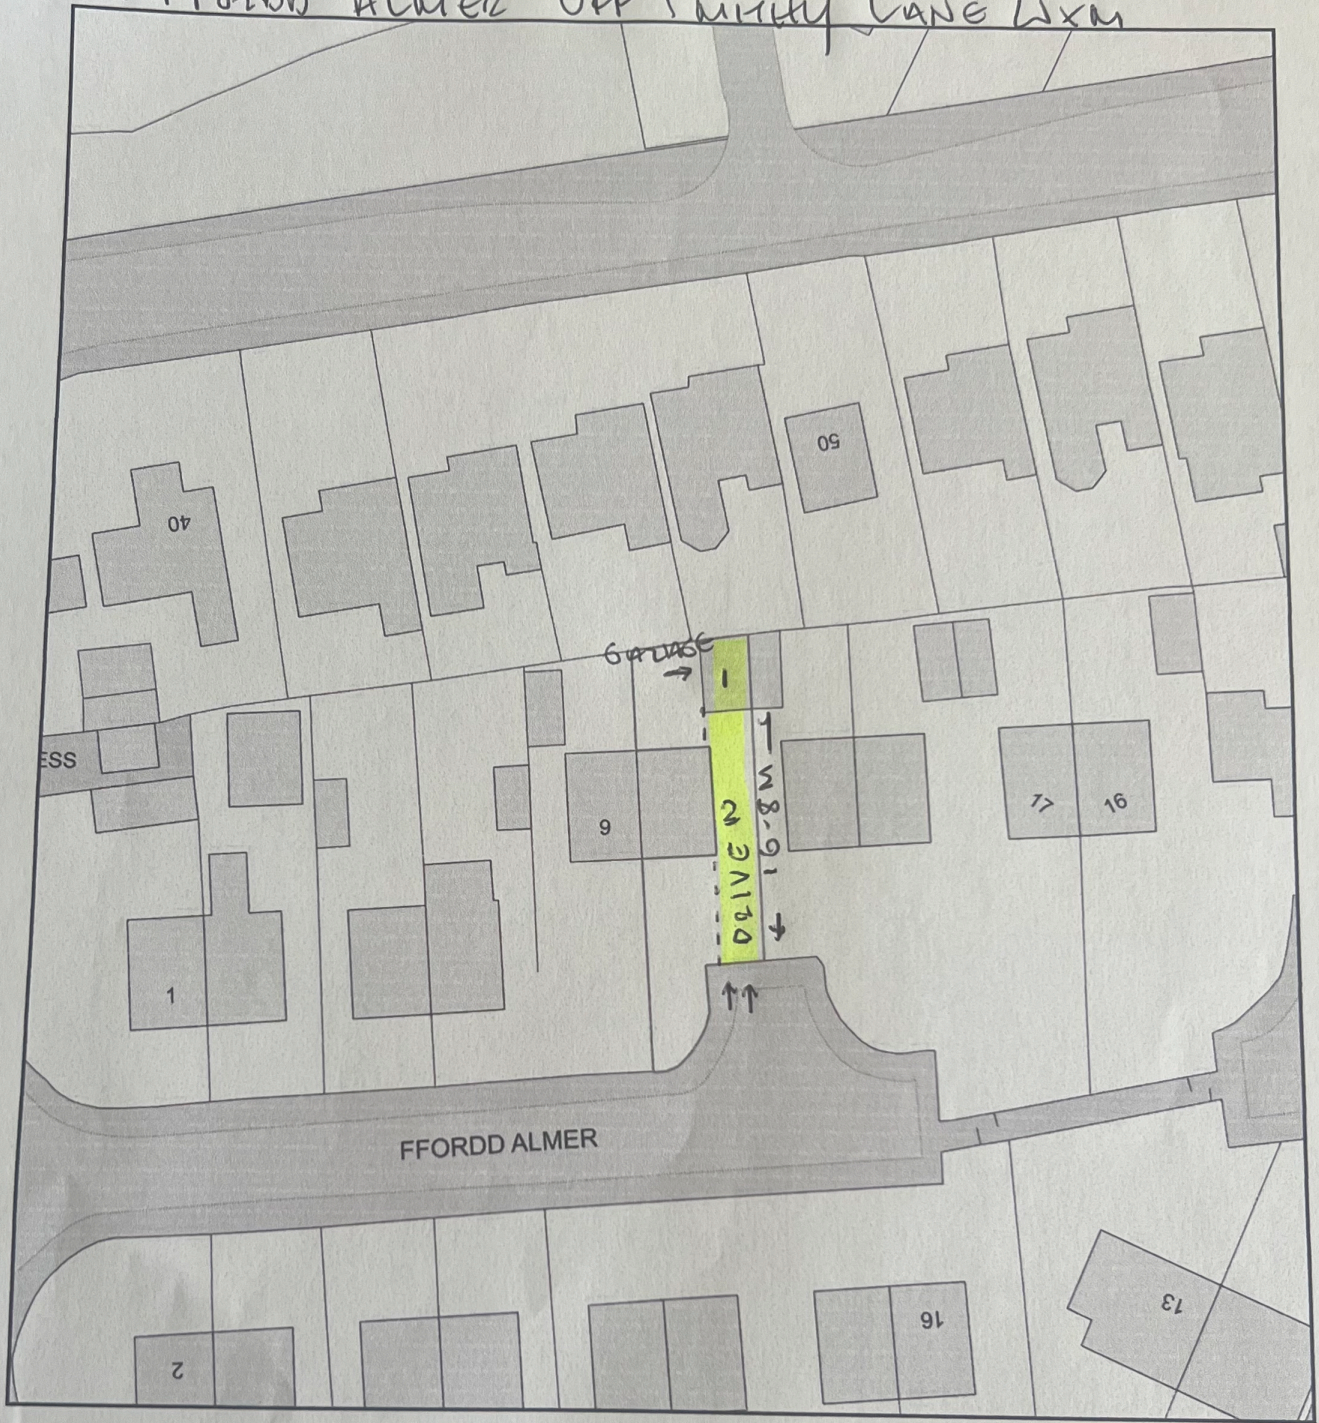

Plan Produced for: WCBC

Date Produced: 27 Feb 2023

Plan Reference Number: TQRQM23058182826813

Scale: 1:500 @ A4

↑↑
ACCESS

1: Garage 6 meters length

2: Drive

LENGTH 16.8 M

VEHICLE LENGTH 3.6

Room for 4 VEHICLE

PUT IN GARAGE

5 TOTAL

DRIVE WIDTH: 2.9 METRE