



The Lodge Brymbo Rd LL15UB

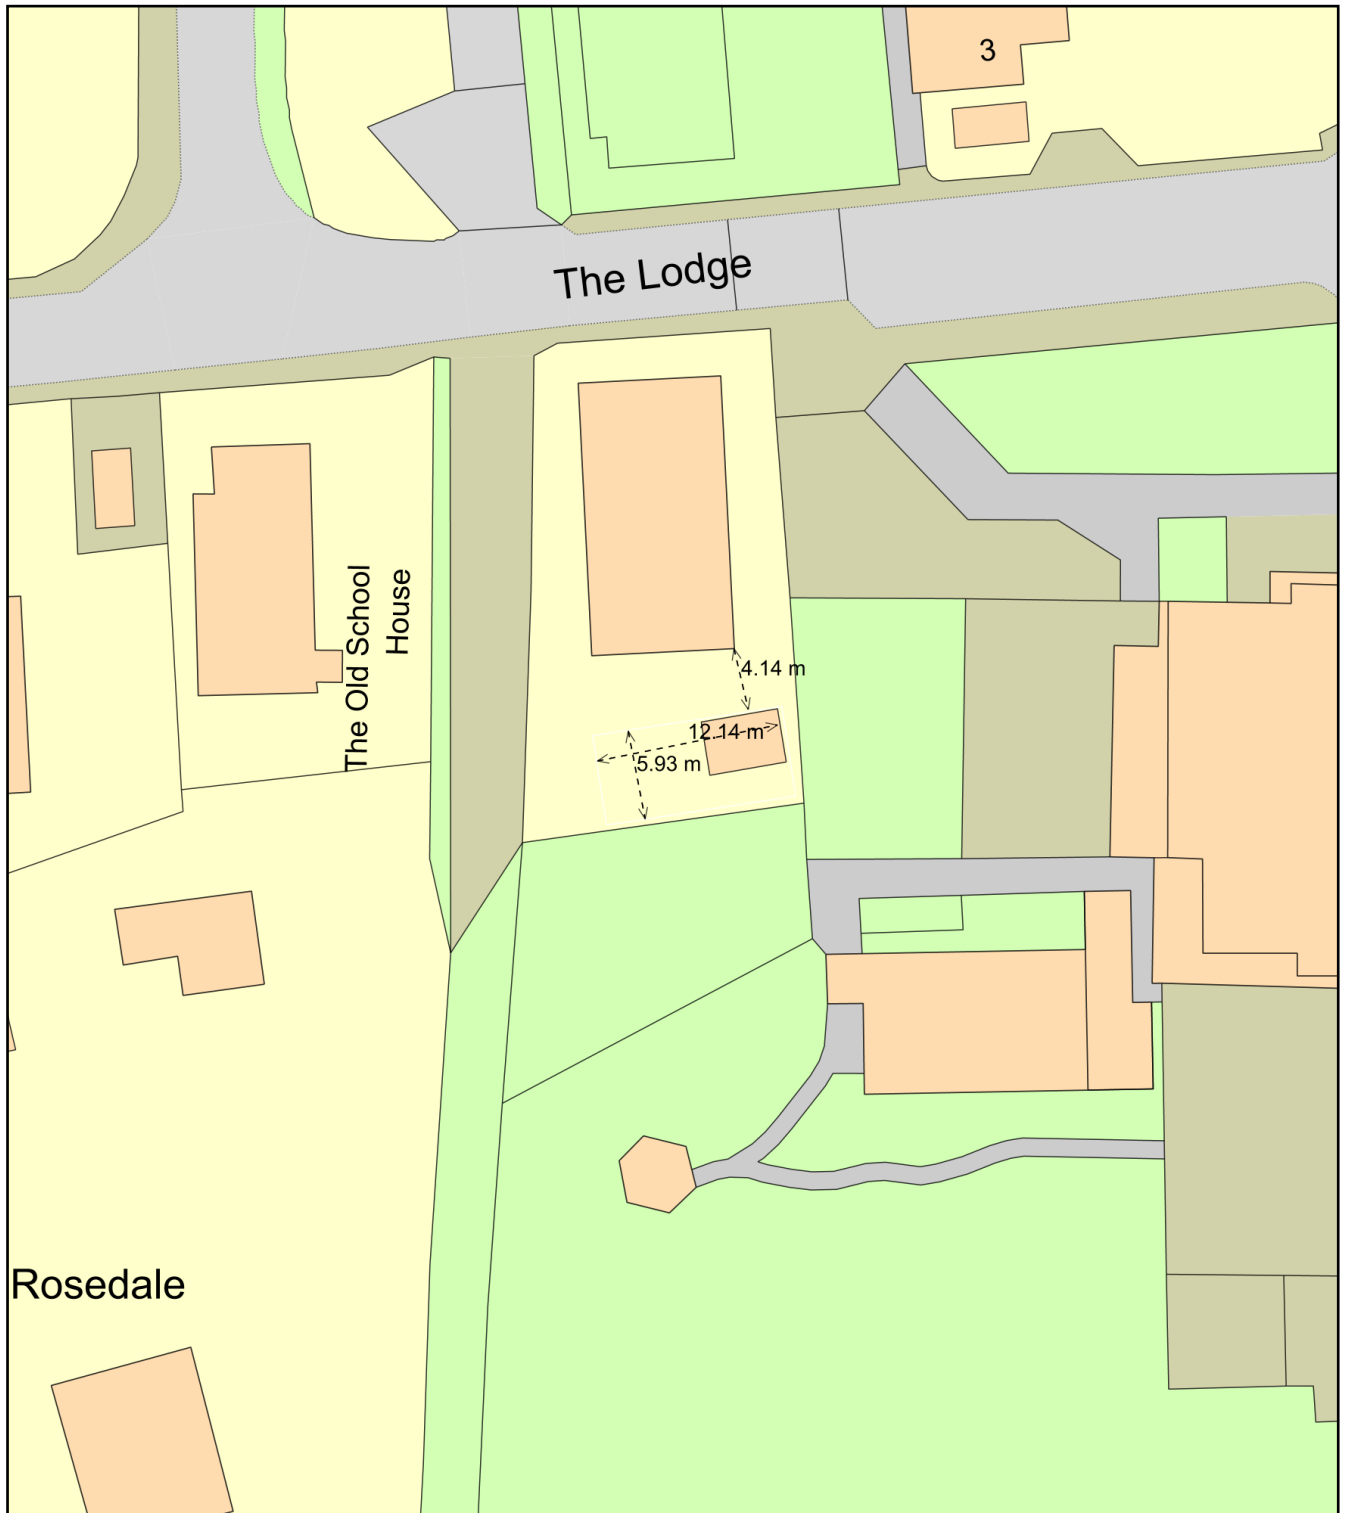

0 20
Metres

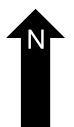

Plan Produced for: Mr Martyn Hibbert

Date Produced: 07 Mar 2023

Plan Reference Number: TQRQM23066123016608

Scale: 1:500 @ A4