


Tim Pluves
Blaenau Uchaf
Froncysyllte
Nr Llangollen
LL20 7RY

07714695205

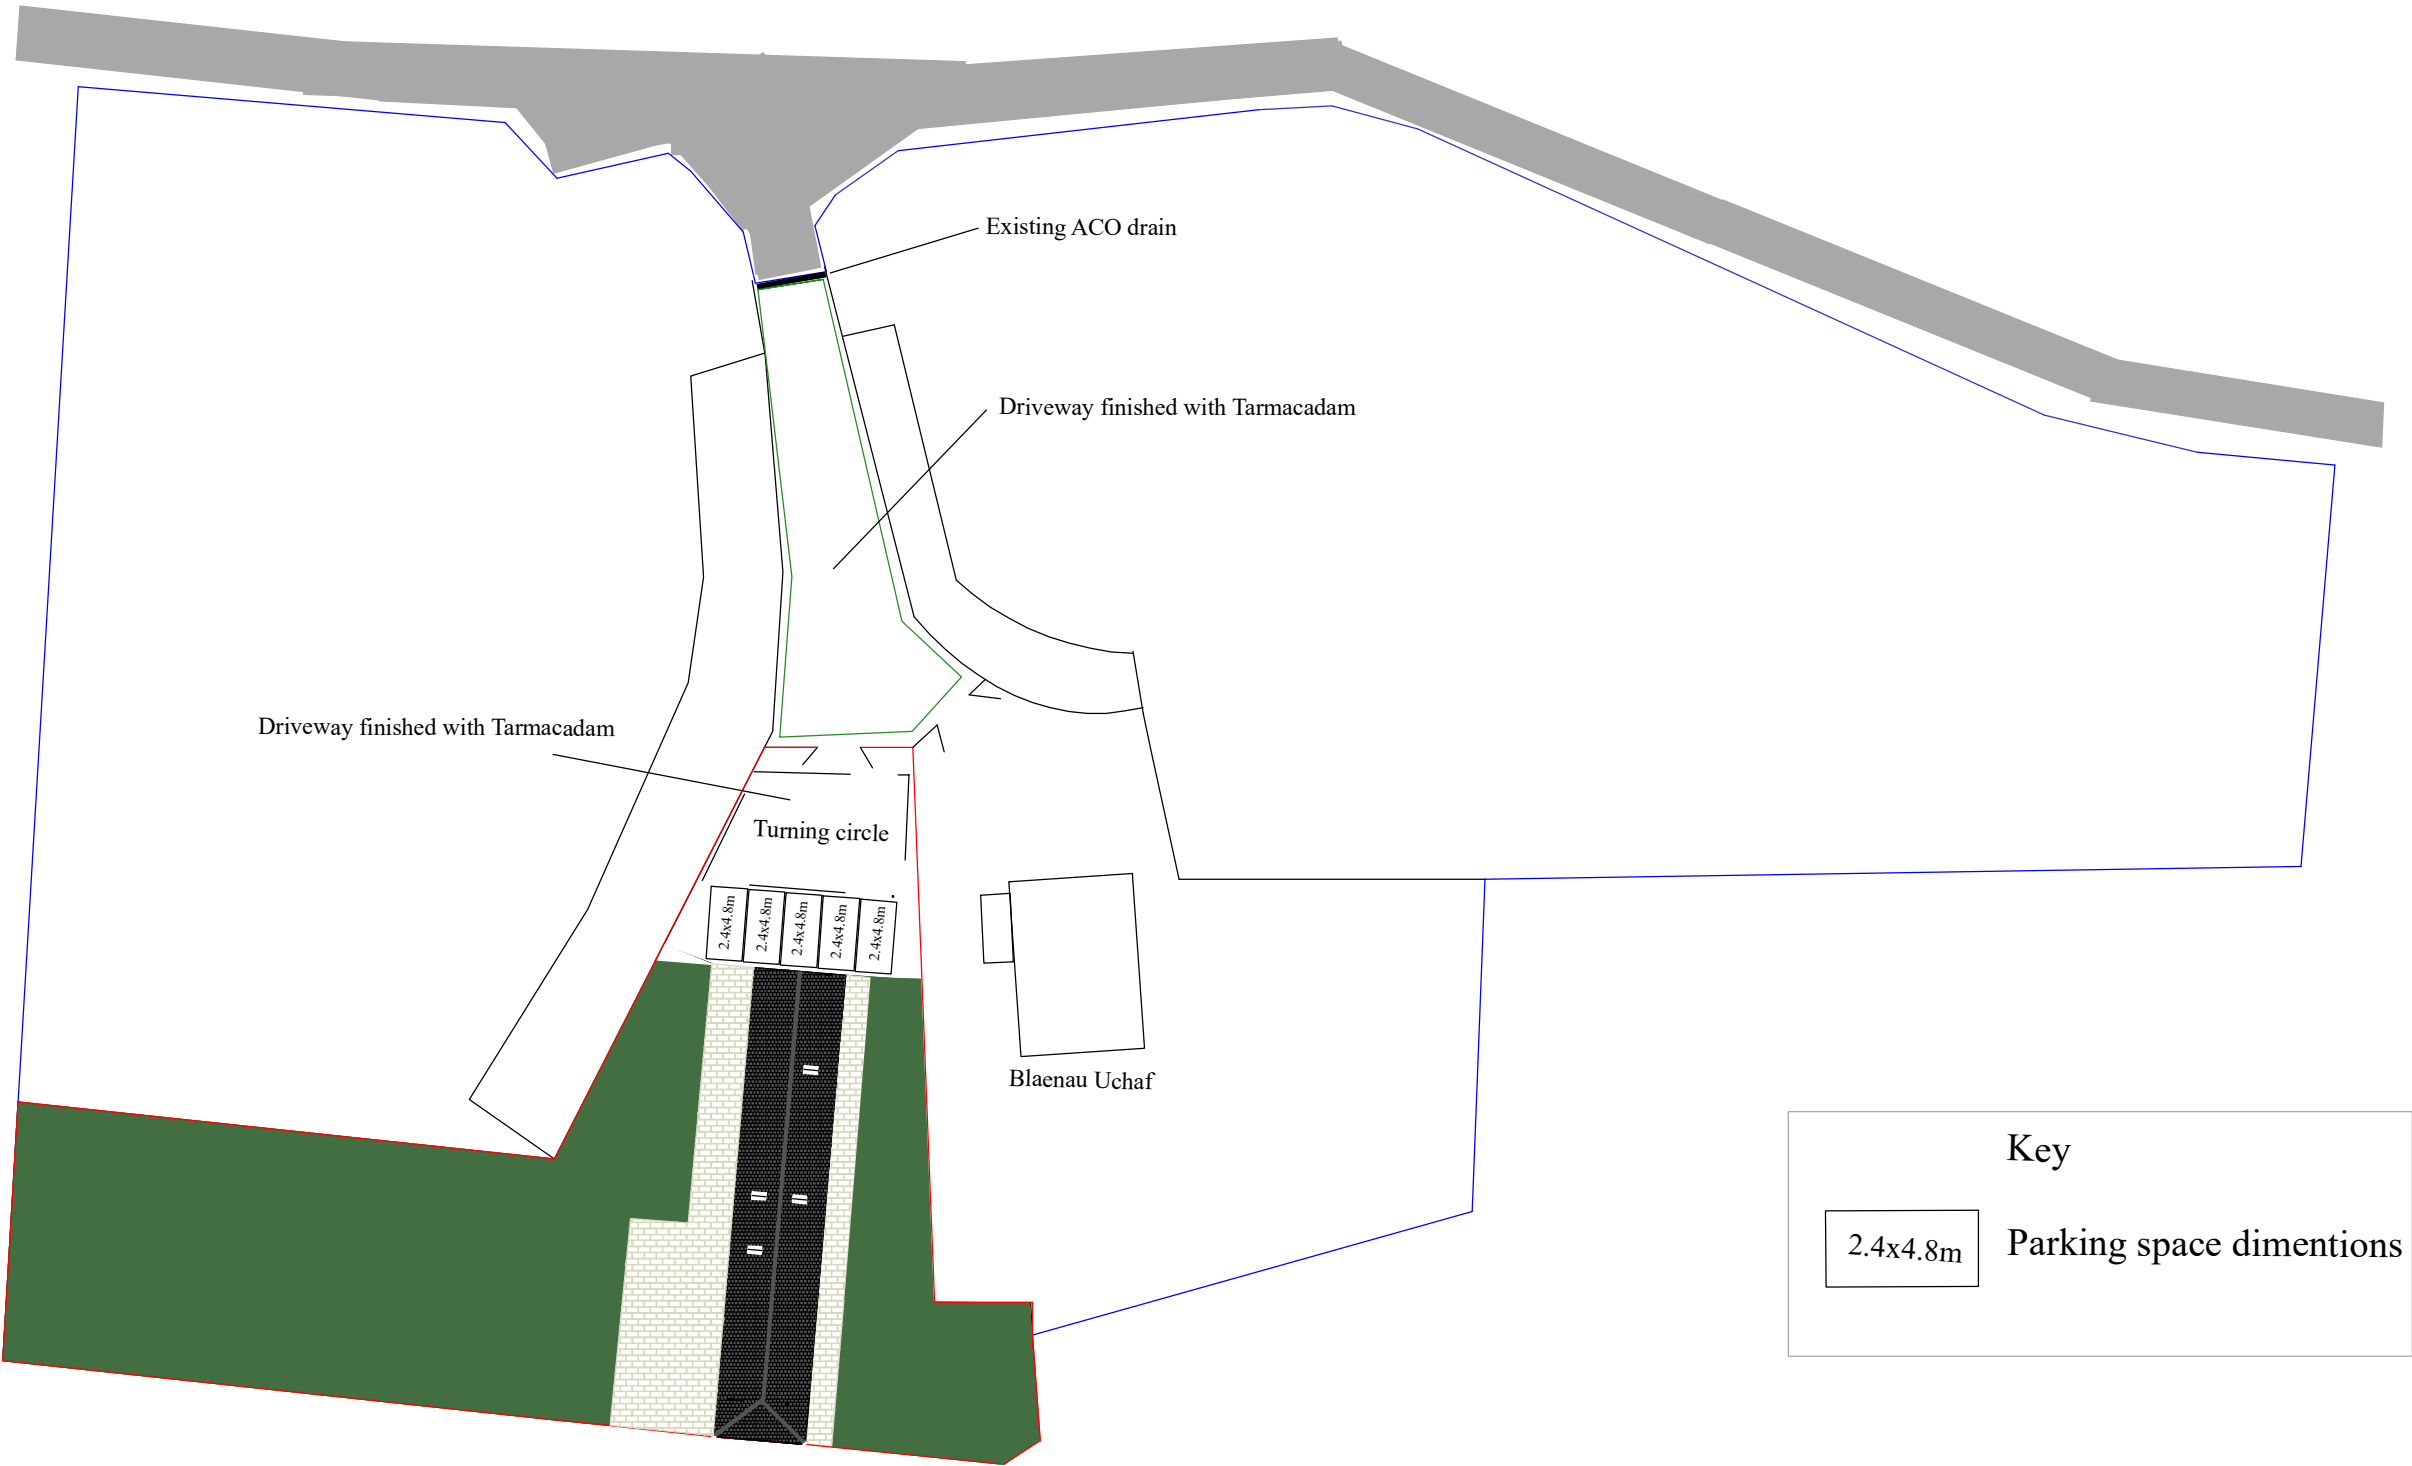

Parking plan
1:500 @A3
19/03/2023
Ref : 2000