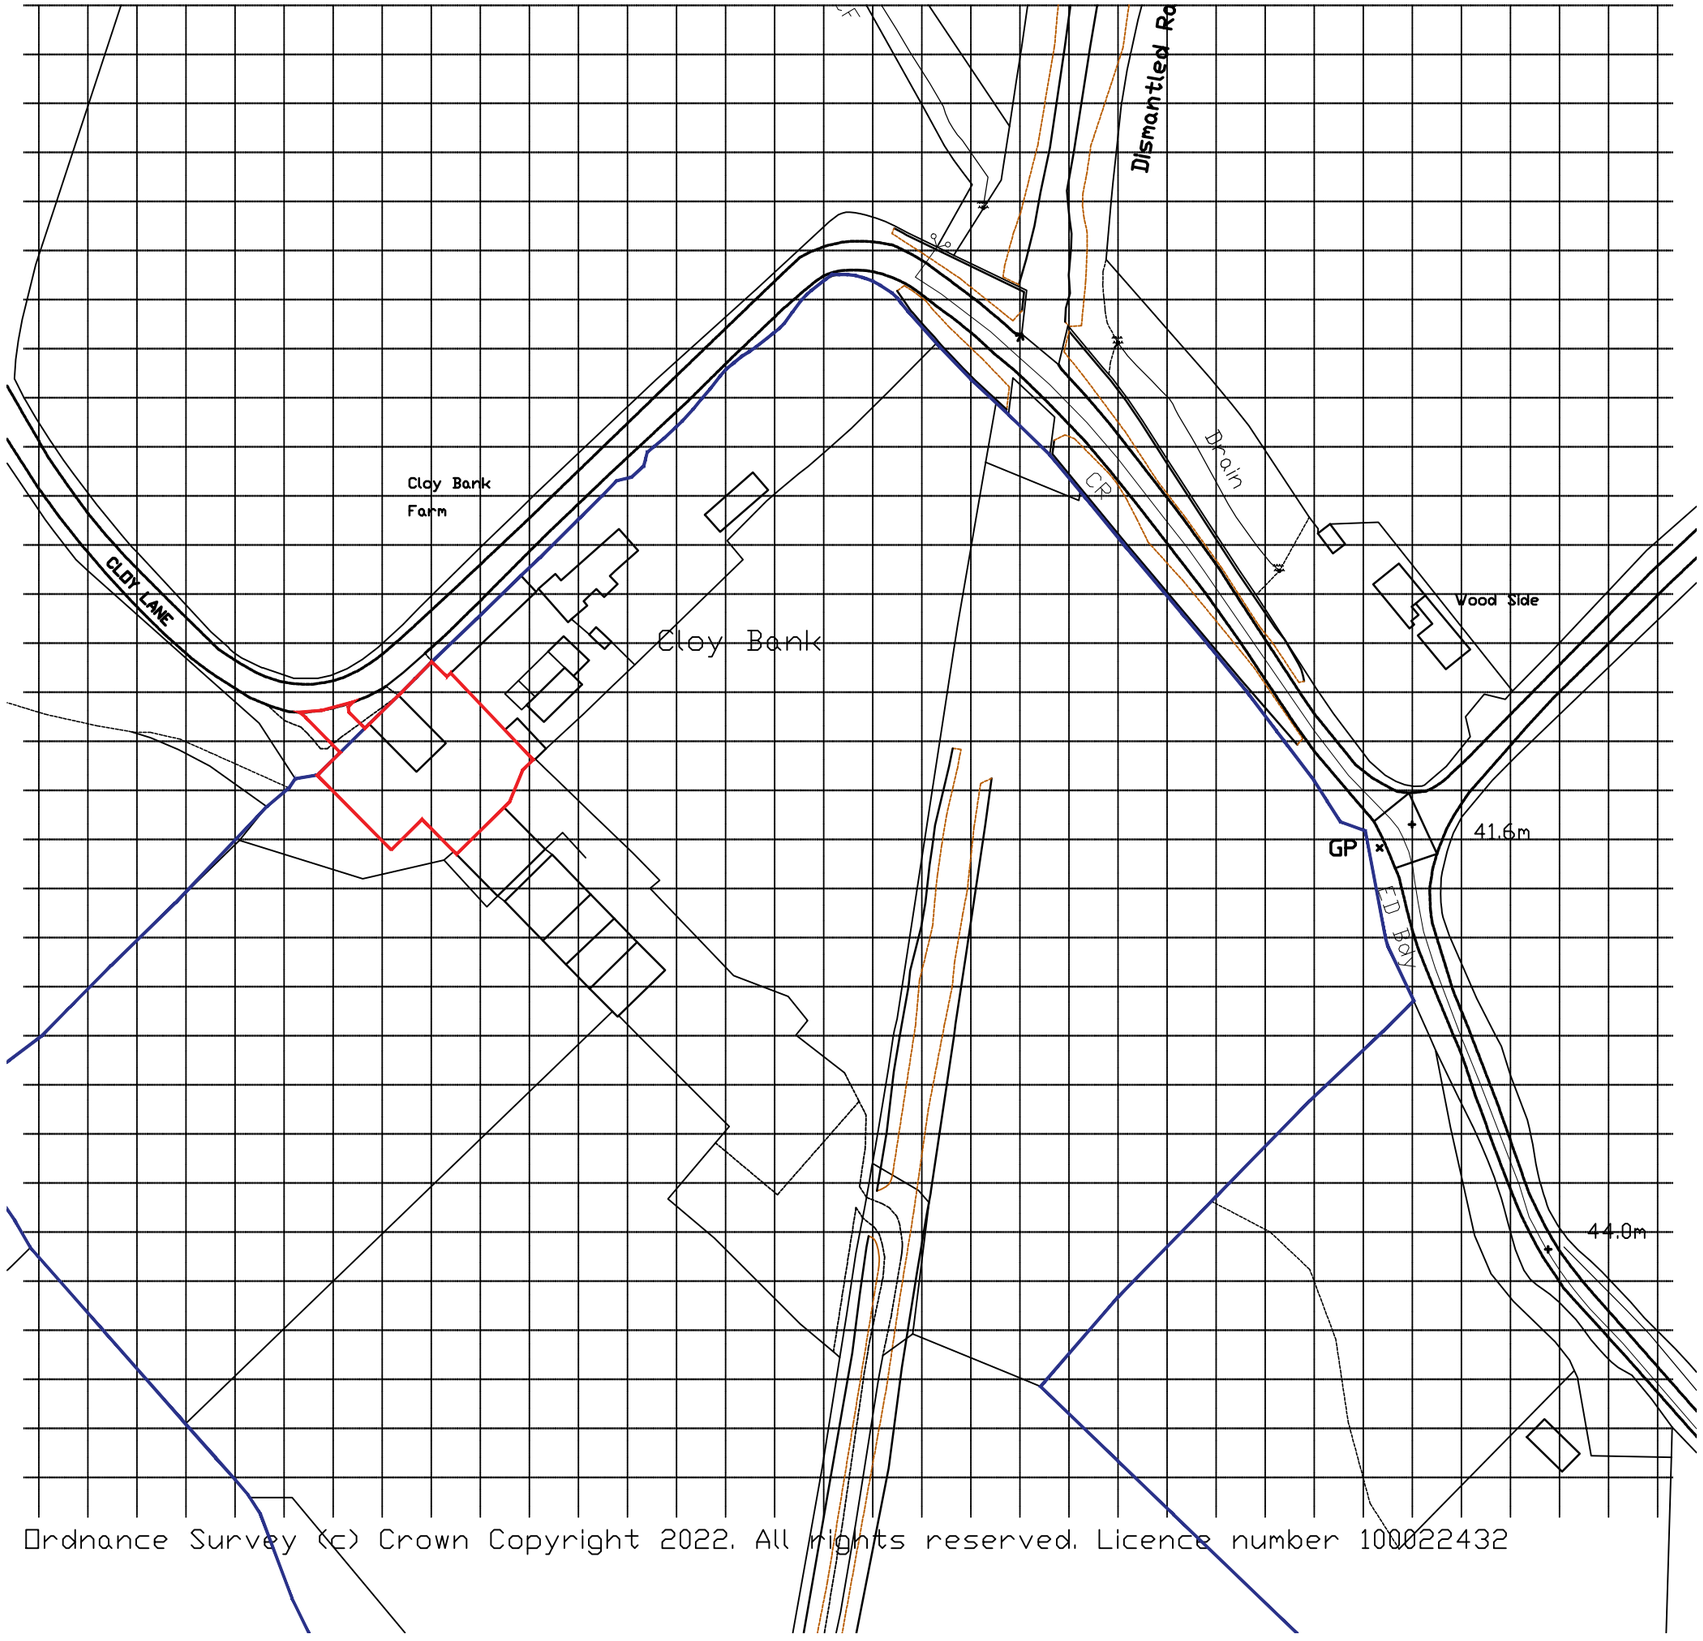



Ordnance Survey (c) Crown Copyright 2022. All rights reserved. Licence number 100022432

Abigail Owen
ARCHITECTS

abigailowenarchitects.co.uk

abigail@abigailowenarchitects.co.uk

07484 102 411

| | |
|---|---|
| PROJECT No. | A2133 |
| PROJECT | Cloy Bank Farm |
| ADDRESS | Cloy Bank Farm<br>Cloy Lane<br>Overton<br>LL13 0HR |

| | |
|---|---|
| TITLE | Site Location Plan |
| DRAWING No. | PL01 |
| REVISION | - |
| STATUS | Planning |
| SCALE | 1:1250 @ a3 |

| REV No. | DESCRIPTION | DATE |
|---|---|---|
| REV No. | DESCRIPTION | DATE |

N

1m 2m 3m 4m 5m

This drawing is the property of Abigail Owen Architects Limited. It shall not be copied, in part or whole, without prior consent of Abigail Owen Architects.