


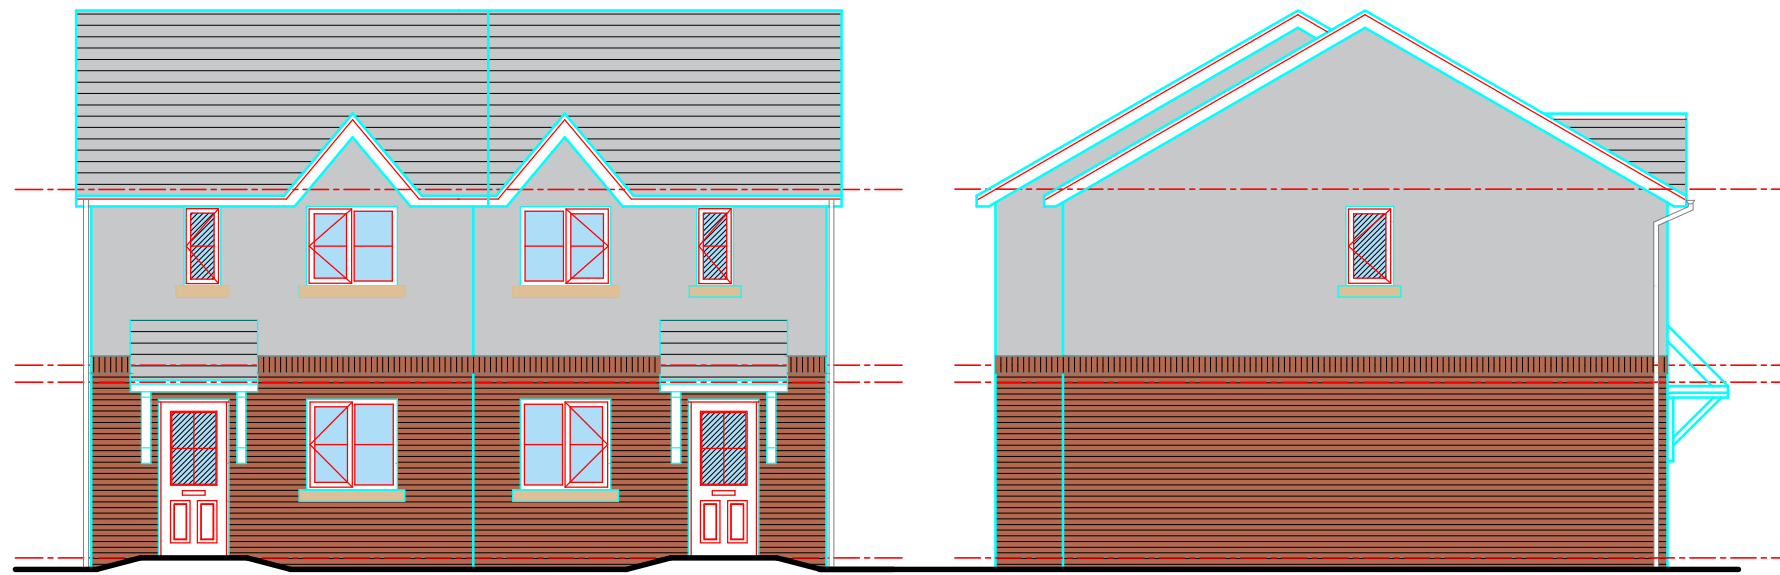


Plot 3

Plot 4

Plot 4

Front Elevation

Side Elevation

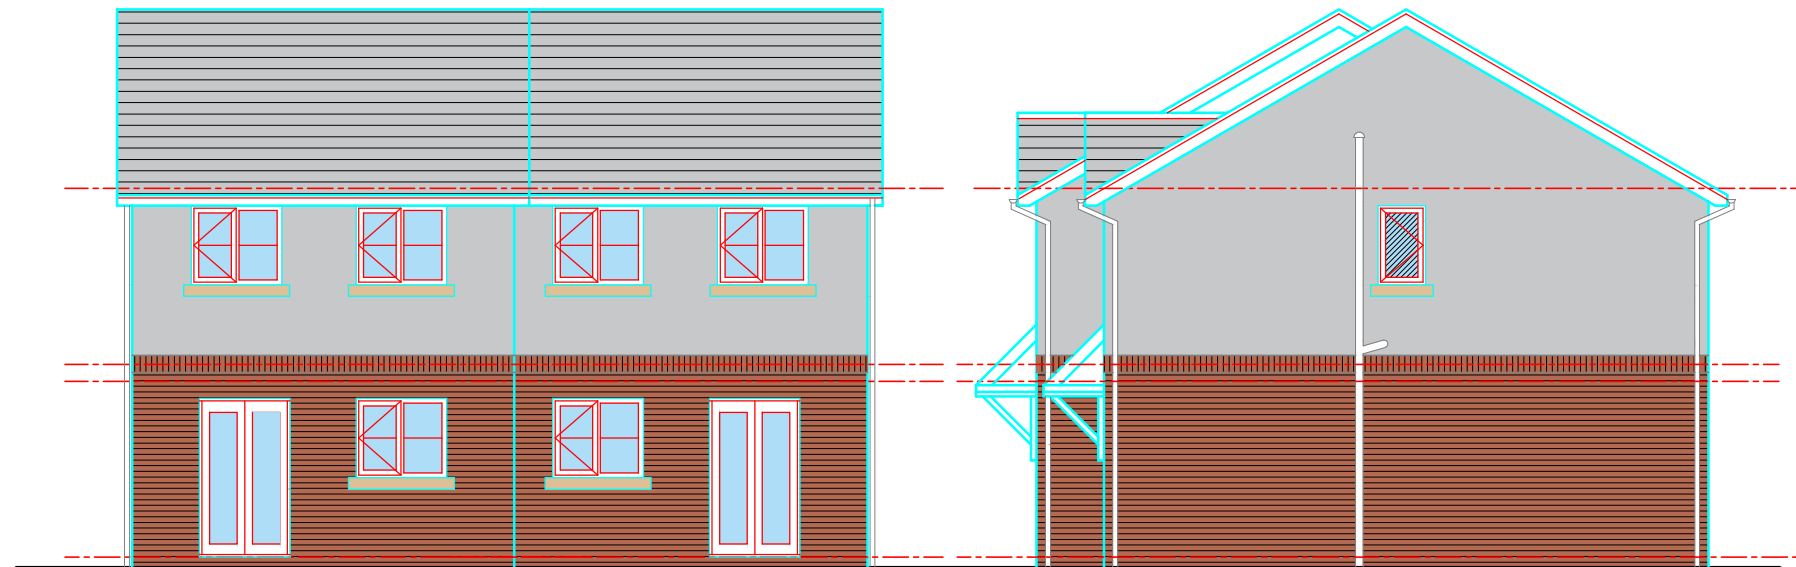

Plot 4

Plot 3

Plot 3

Rear Elevation

Side Elevation