


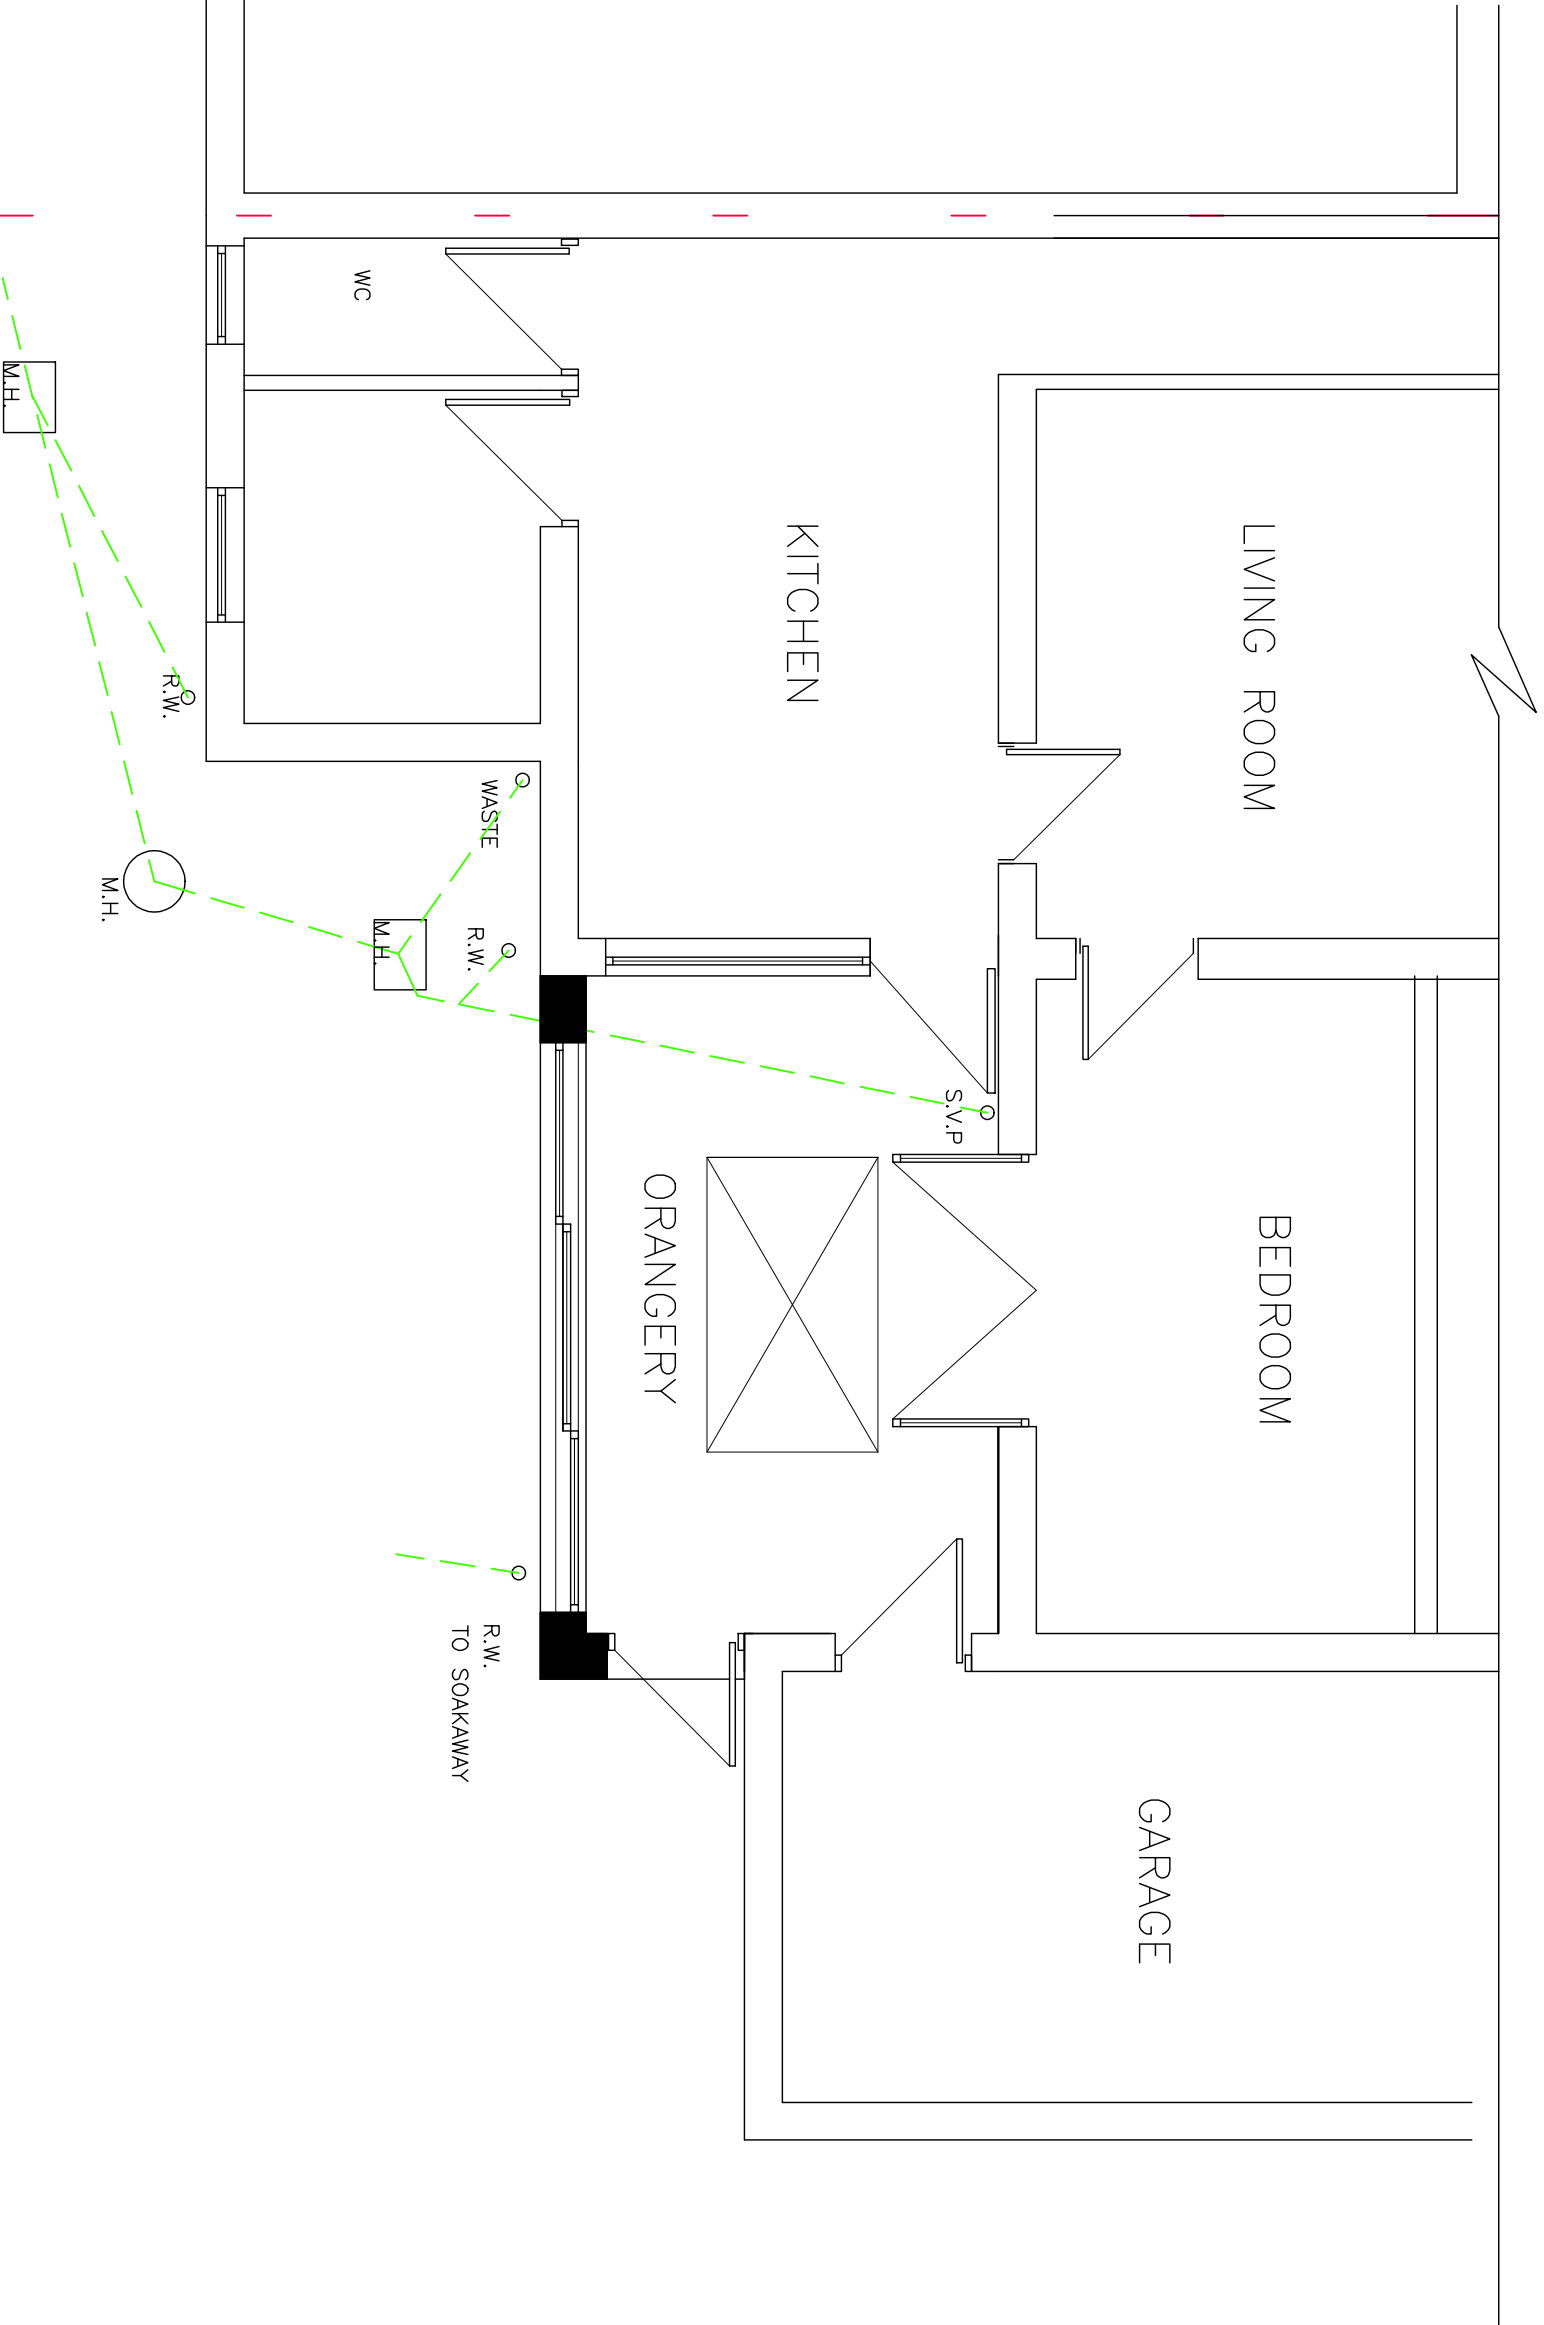

PROPOSED GROUND FLOOR

Hunt Planning Services Ltd.

REVISIONS			24 Manor Park Great Barrow Chester CH3 7LH Tel. (01829) 741158
NO.	DETAILS	DATE	
SCALE 1:50			CLIENT. BIRKENSEAW DRAWING NO. 03 13/06/2023

PROPOSED EXTENSION AT 19 HILLOCK LANE, MARFORD, LL12 8YL