


100mm
50mm
10mm

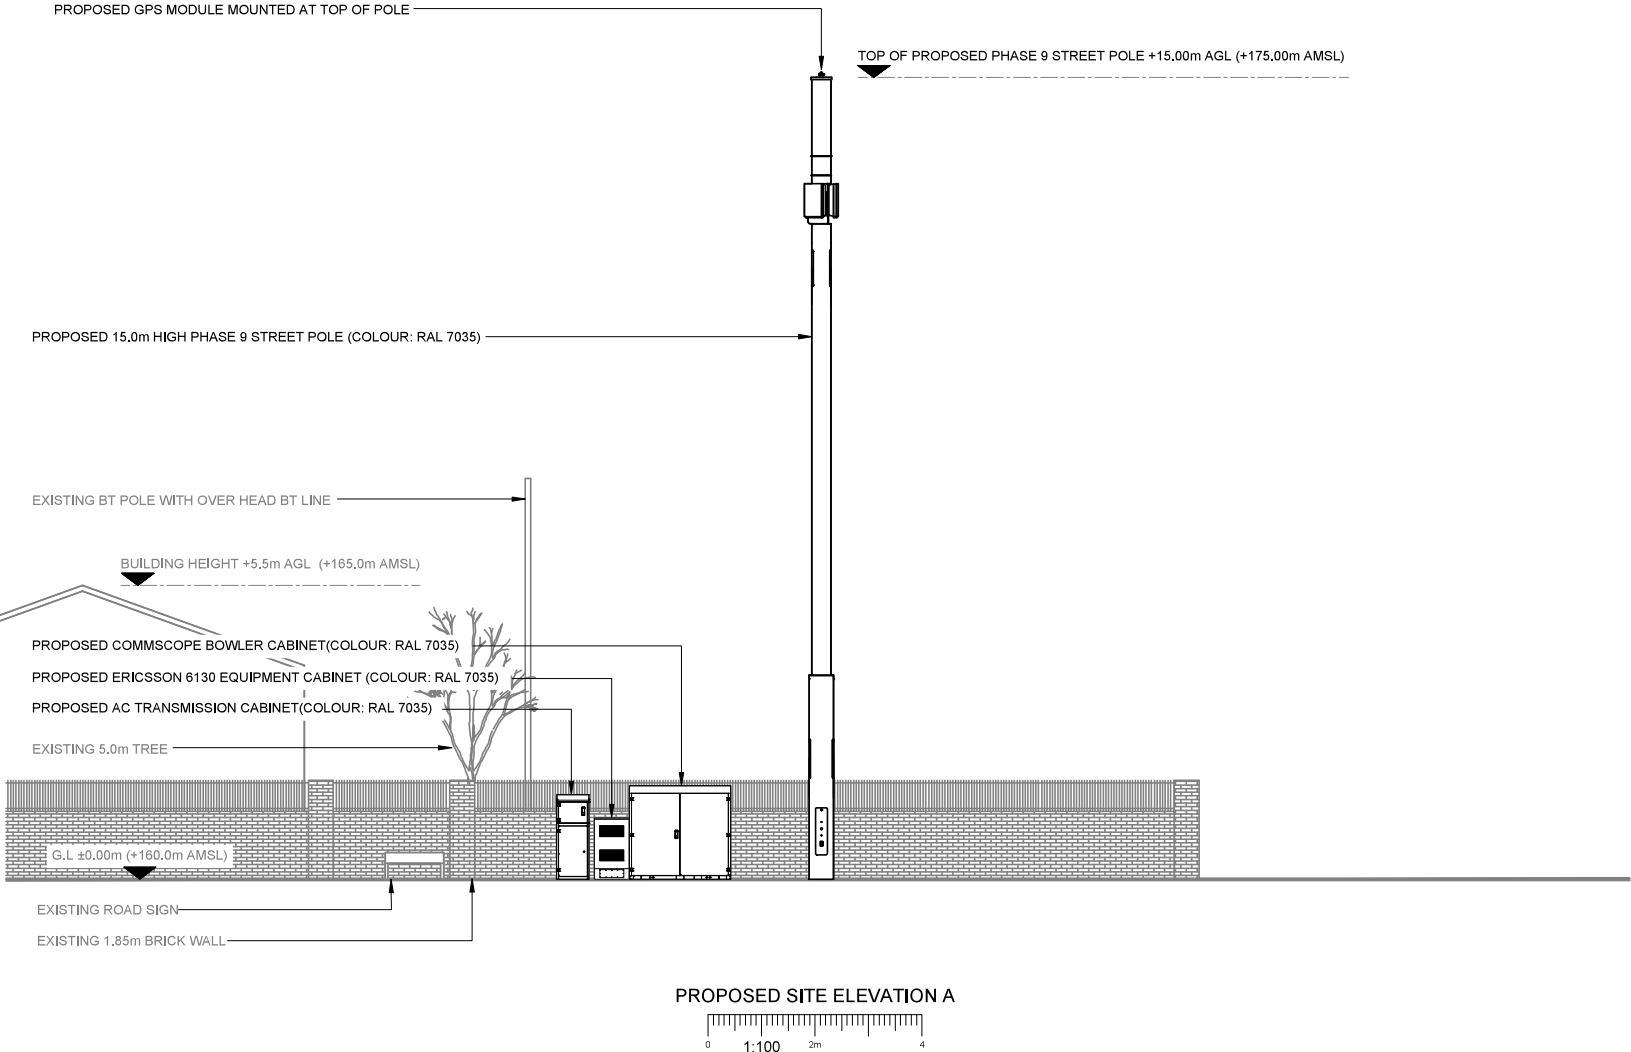

Antenna Aperture ID	Proposed AG450 Mounting
A1	20"
A2	20"
B1	140"
B2	140"
C1	-
C2	-

NOTES:

1. ALL DIMENSIONS IN MM UNLESS OTHERWISE NOTED.

REV	MODIFICATION	BY	CH	DATE
A	Issued for Planning	TCL	TCL	28.03.23

**CK Hutchison
Networks (UK)
Limited**
Green Park,
450 Longwater Avenue,
Reading,
RG30 3UR

Design Consultant & Principal Contractor:

GBC
Great British Communications
Lapwing House, Block 3 Forward Point,
Ton House Lane, Widnes, Cheshire, W48 0SL
t. 44 (0)151 420 4128
www.gbcservices.co.uk

Site Name:	LONG LANE SW
3UK Nominal ID:	WRX25012
Address:	LONG LANE BY THE JUNCTION BETWEEN LONG LANE AND DARBY ROAD PENTRE BROUGHTON, BRYNTEG, WREXHAM, LL11 6LR
Title:	265 PROPOSED SITE ELEVATION
Project:	UNILATERAL SW
Purpose of Issue:	PLANNING
MBNL/UTM-H3G Cell ID	WRX069/30294/LL0671
Drawing No:	WRX25012_WRX069_30294_LL0671_GA_REV_A
Issue:	A