



Revisions.			
No.	Revision.	Date.	By.

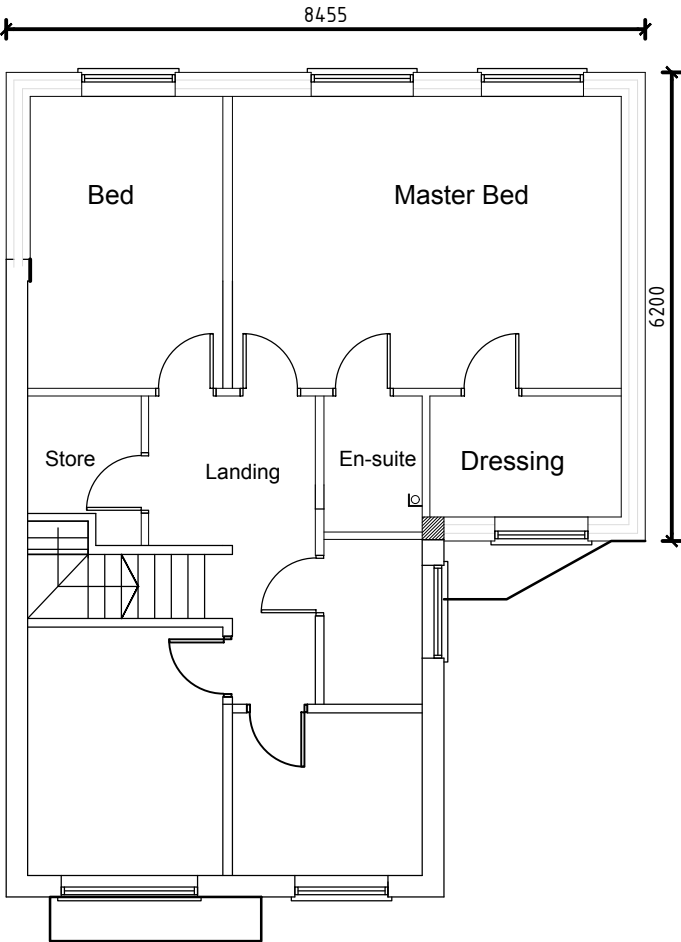

First Floor

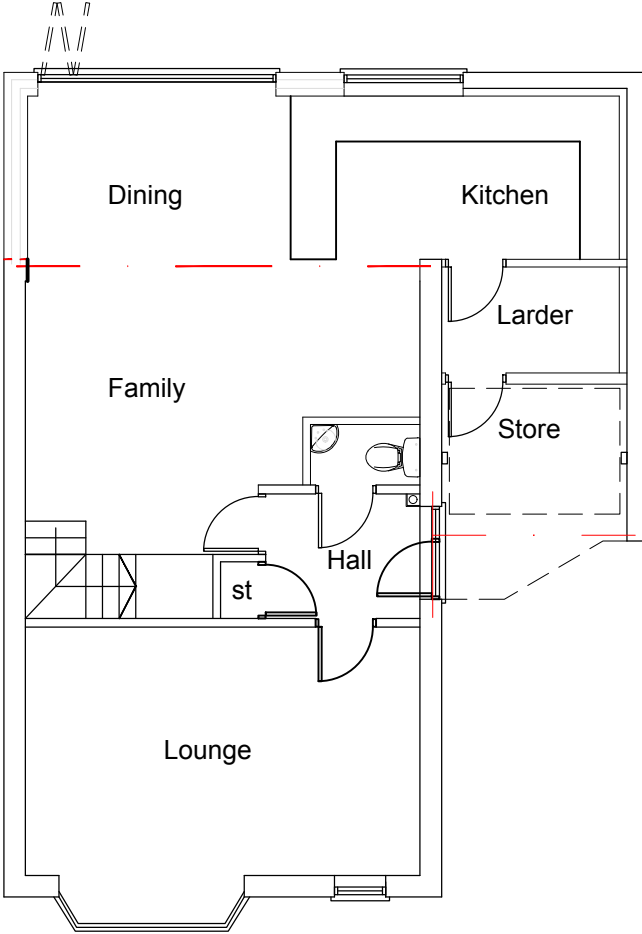

Ground Floor

7 Wilton Crescent Macclesfield Cheshire SK11 8TH Tel: 07901-537777 Email: steven.williams@stwplanningconsultants.com www.stwplanningconsultants.com			
Project 23 Gorse Crescent, Marford, Wrexham, LL12 8LZ			
Title Proosed Plans			
Scale 1:100@A3	Date .	Job No 531	Original
Drawn By STW	Checked .	Sequential No 03	Revision .
Category L	Cisfb Element .		