
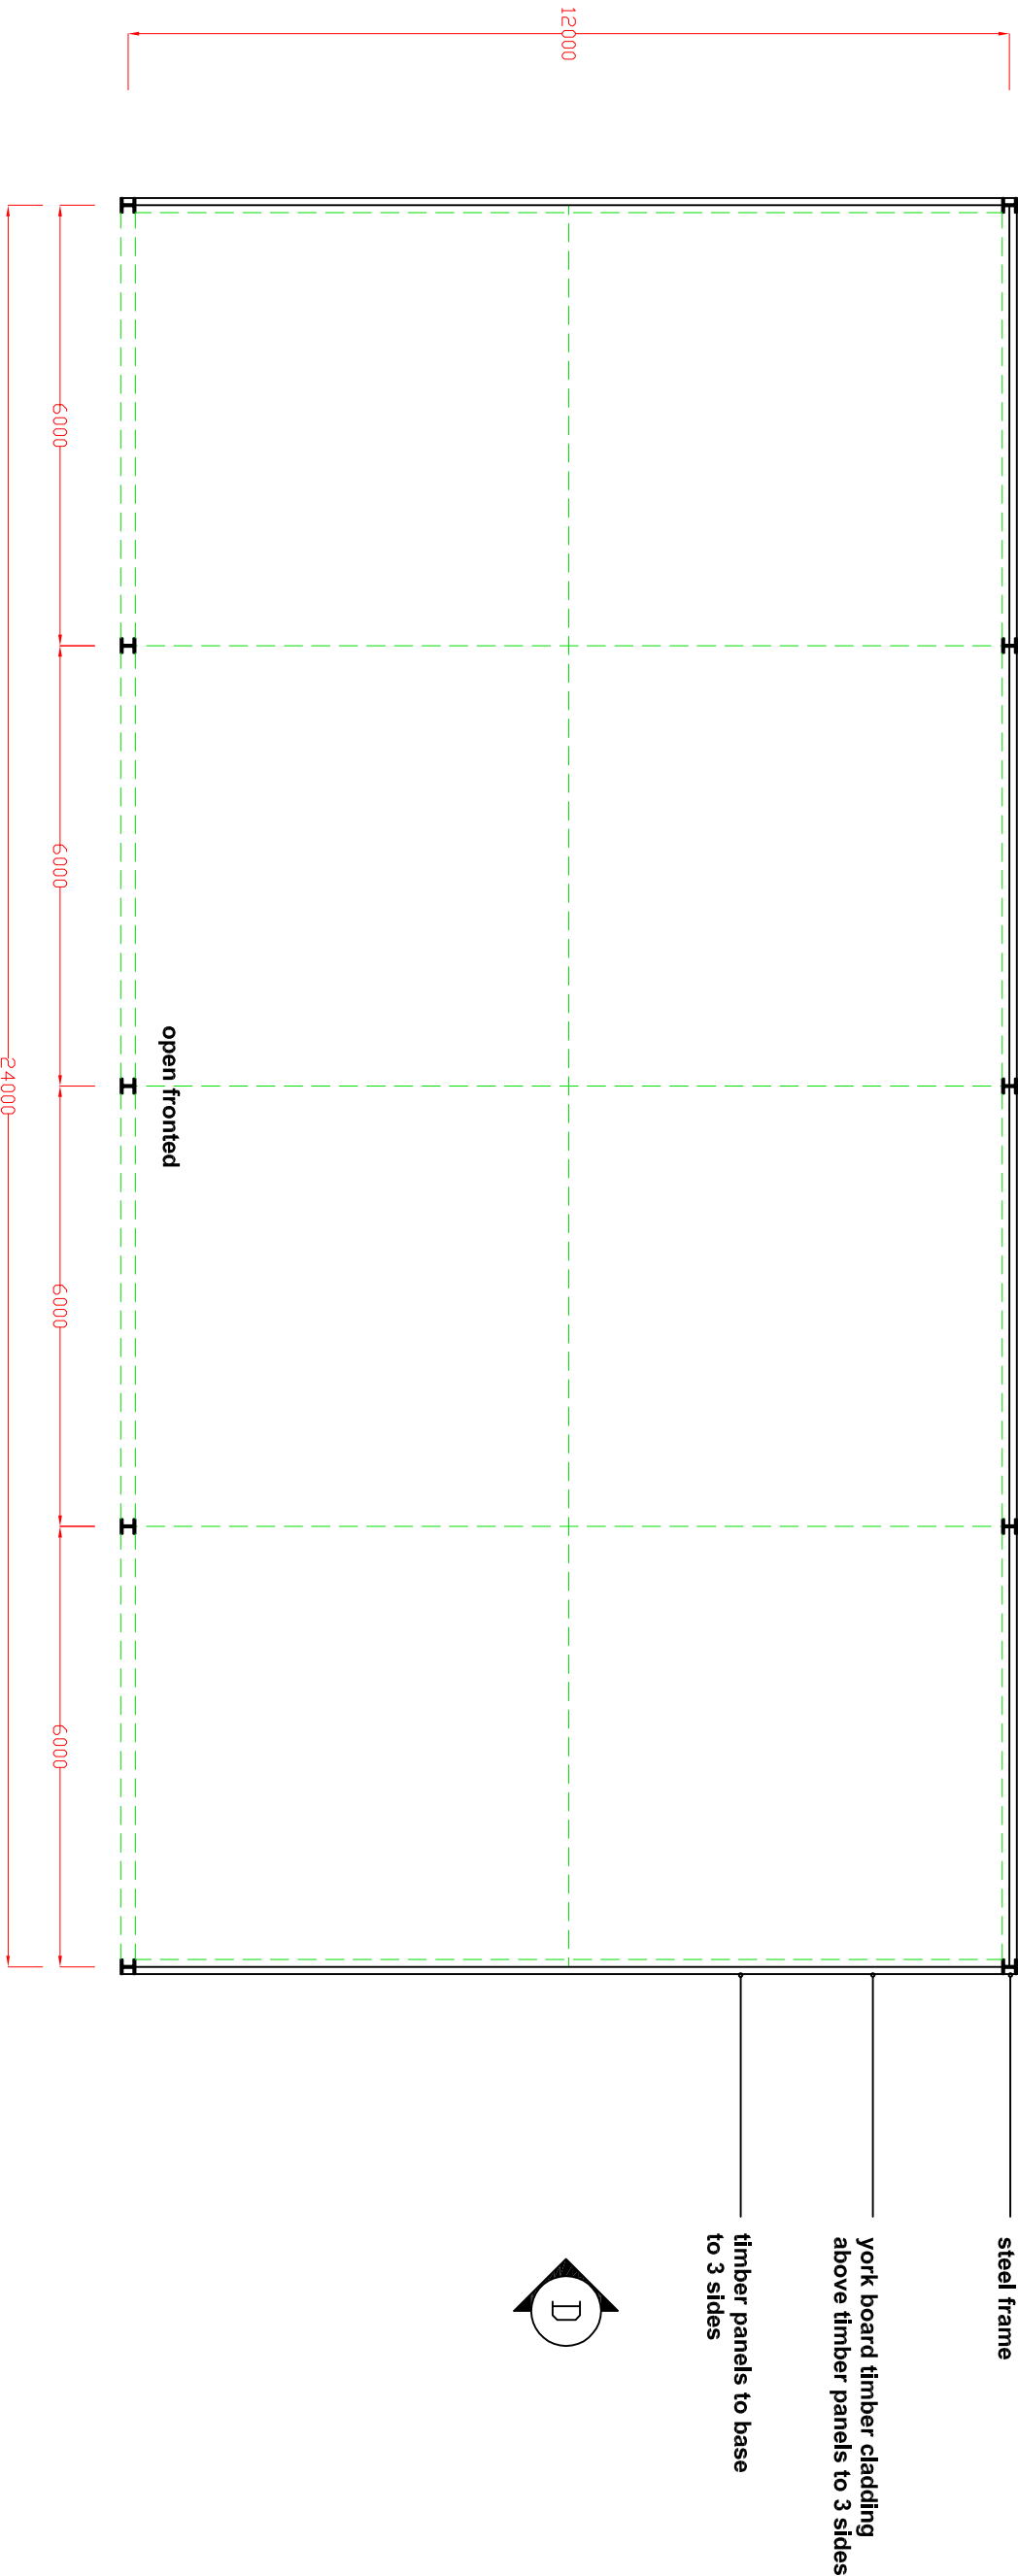


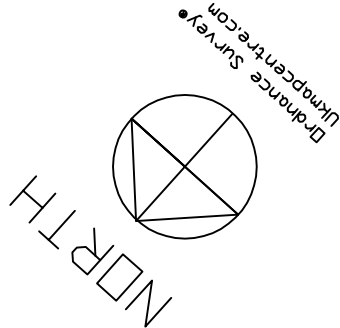


PLAN

go2plan
Design & Planning

Tel: 07957 634478 email: jon@go2plan.co.uk

PROPOSED PLAN:
Proposed General Purpose Agricultural Storage Building
FIELDS FARM, FIELDS LANE,
WILLINGTON, MALPAS, SY14 7LR

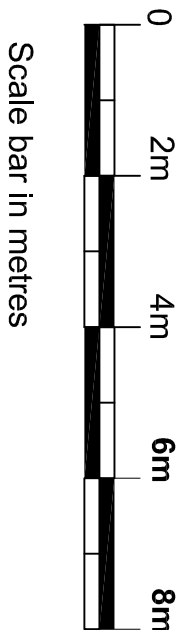

Dwg No. FFW 003
Scale: 1:100 @ A3
date: 09.08.23
drawn: jon evans