


Ballswood Quarry

Changes to the Limit of Extraction within the Existing Planning Permission Boundary

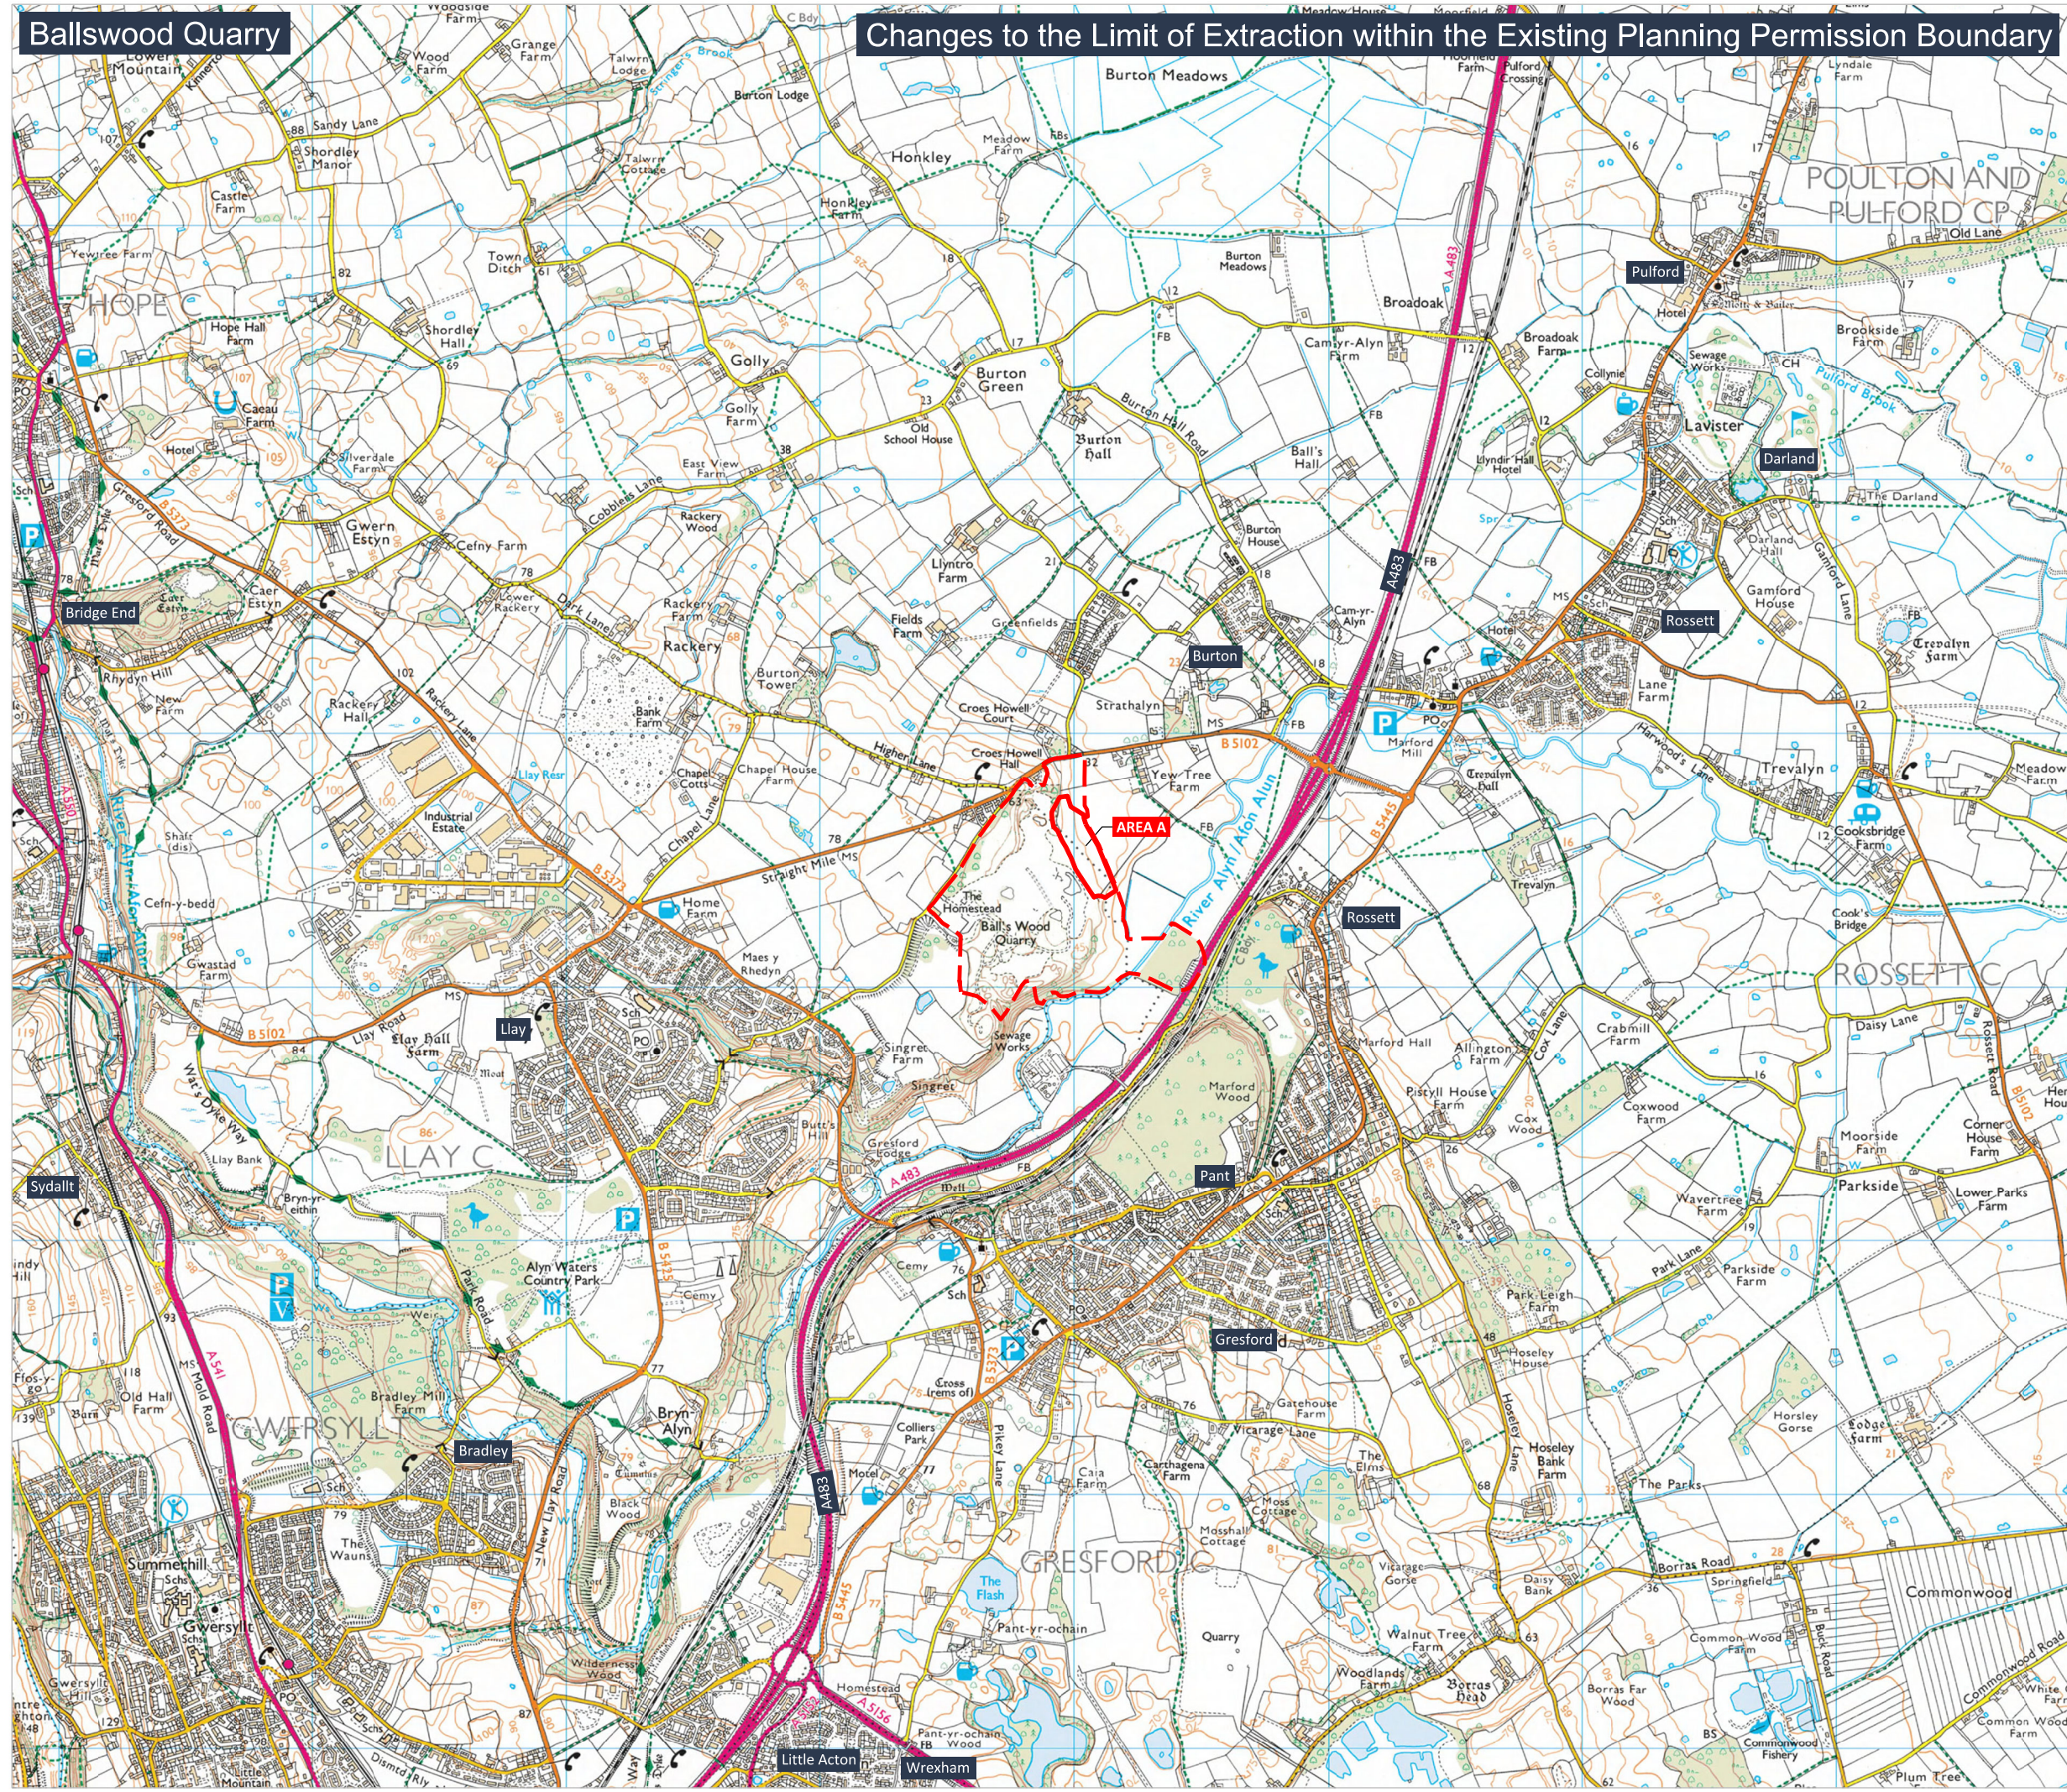

LEGEND

-  Application Boundary
-  Permission Boundary P/2016/0110

Please note: land within the Application Boundary has an existing planning permission under Planning Permission ref. P/2016/0110.

**CHESHIRE & NORTH WALES
SAND & GRAVEL LTD.**



PROJECT:
Ballswood Quarry

TITLE:
Location Plan

REF NO:
KD.BLWQ.2.D.005A

DATE:
November 2022

SCALE:
1:25,000 @ A3

STATUS:
FINAL

This drawing may not be used without the consent of Kedd Development Limited
Fox Studio, Much Wenlock, Shropshire TF13 6BL
© Crown copyright and database rights [2017] Ordnance Survey 0100031673

