




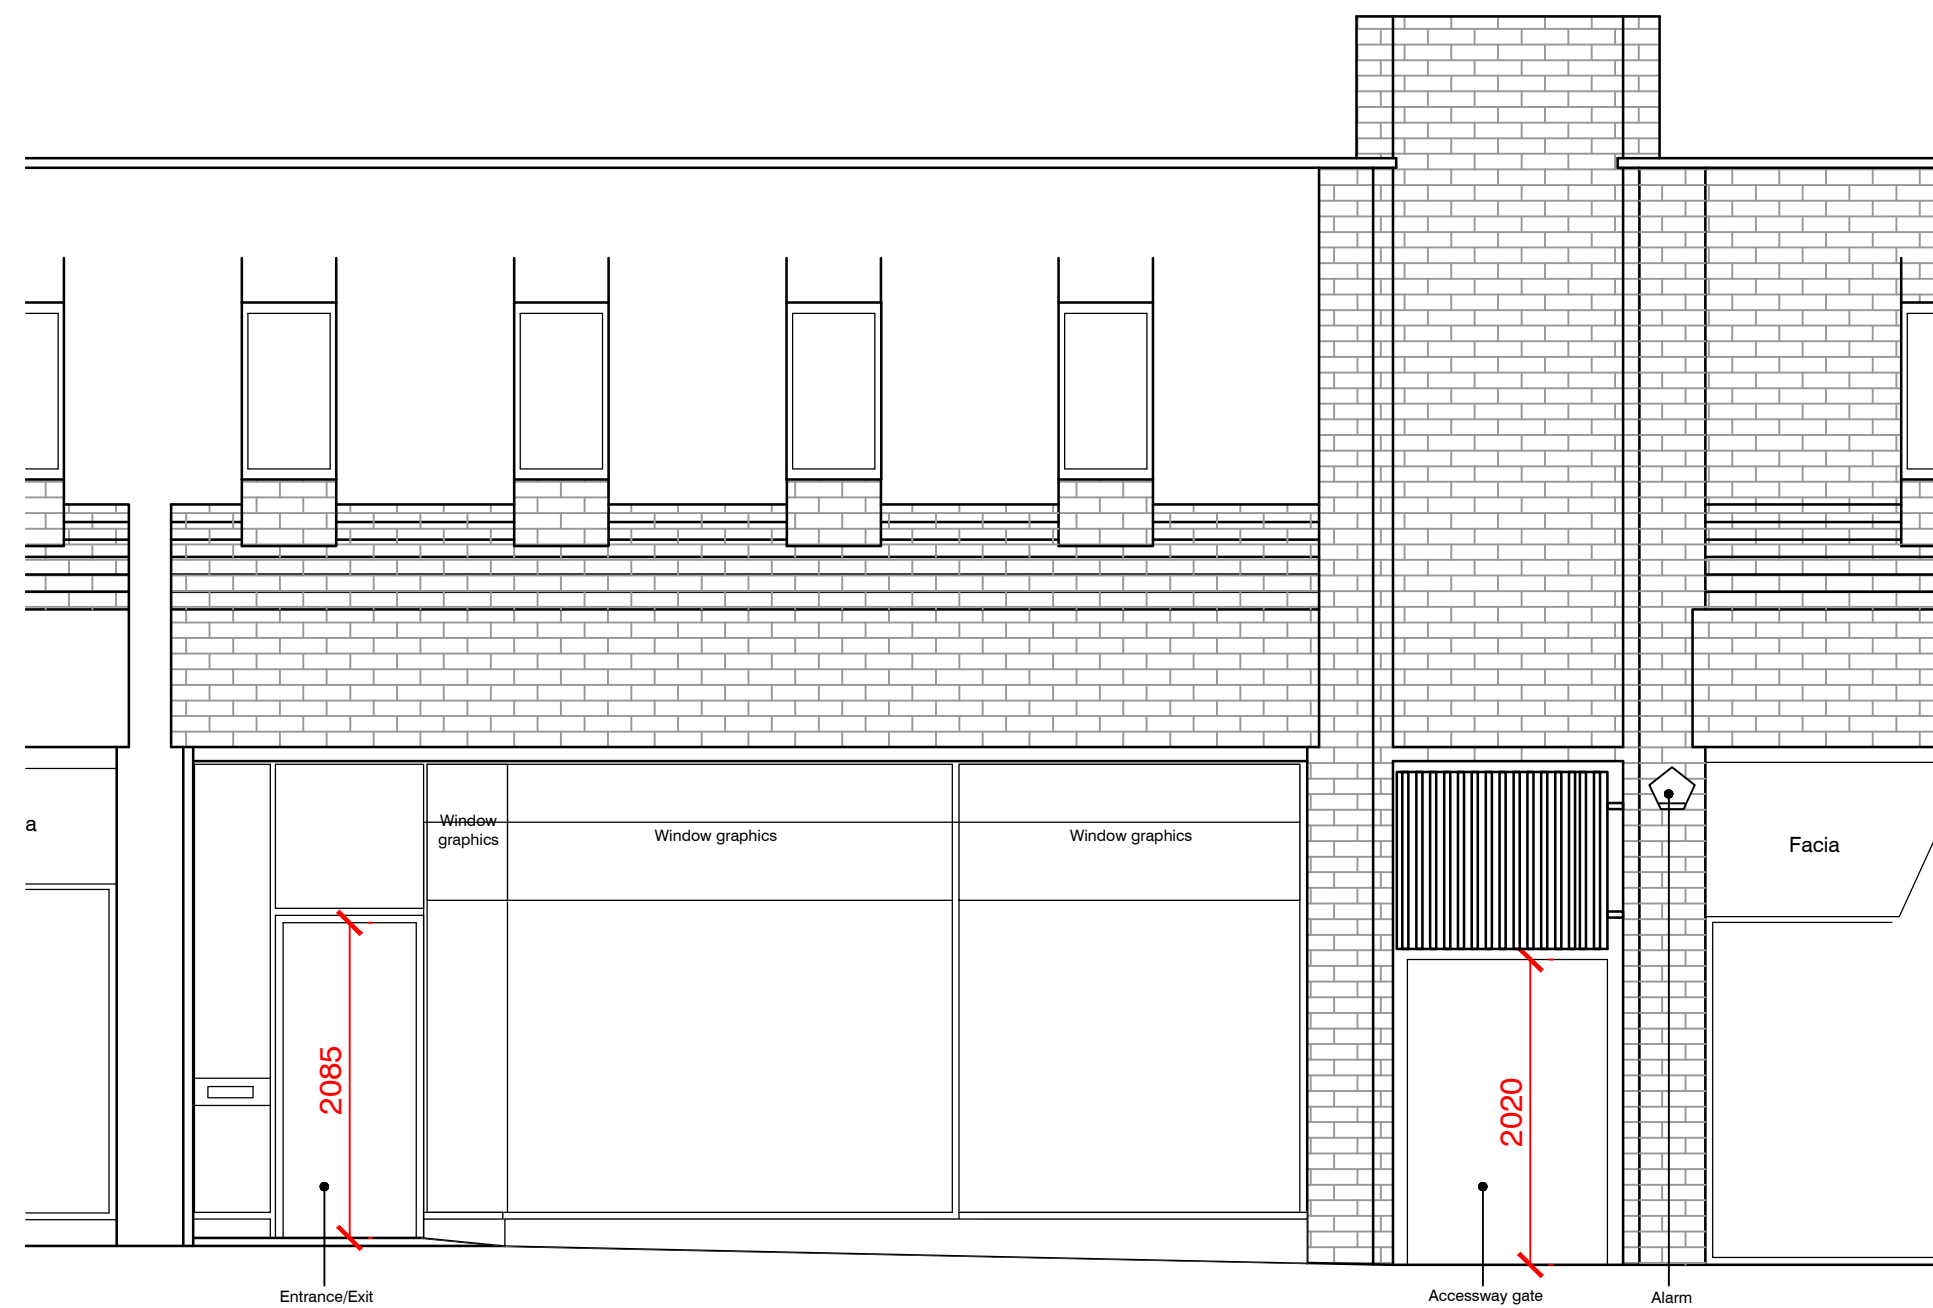


EXISTING SHOPFRONT ELEVATION (1:50)

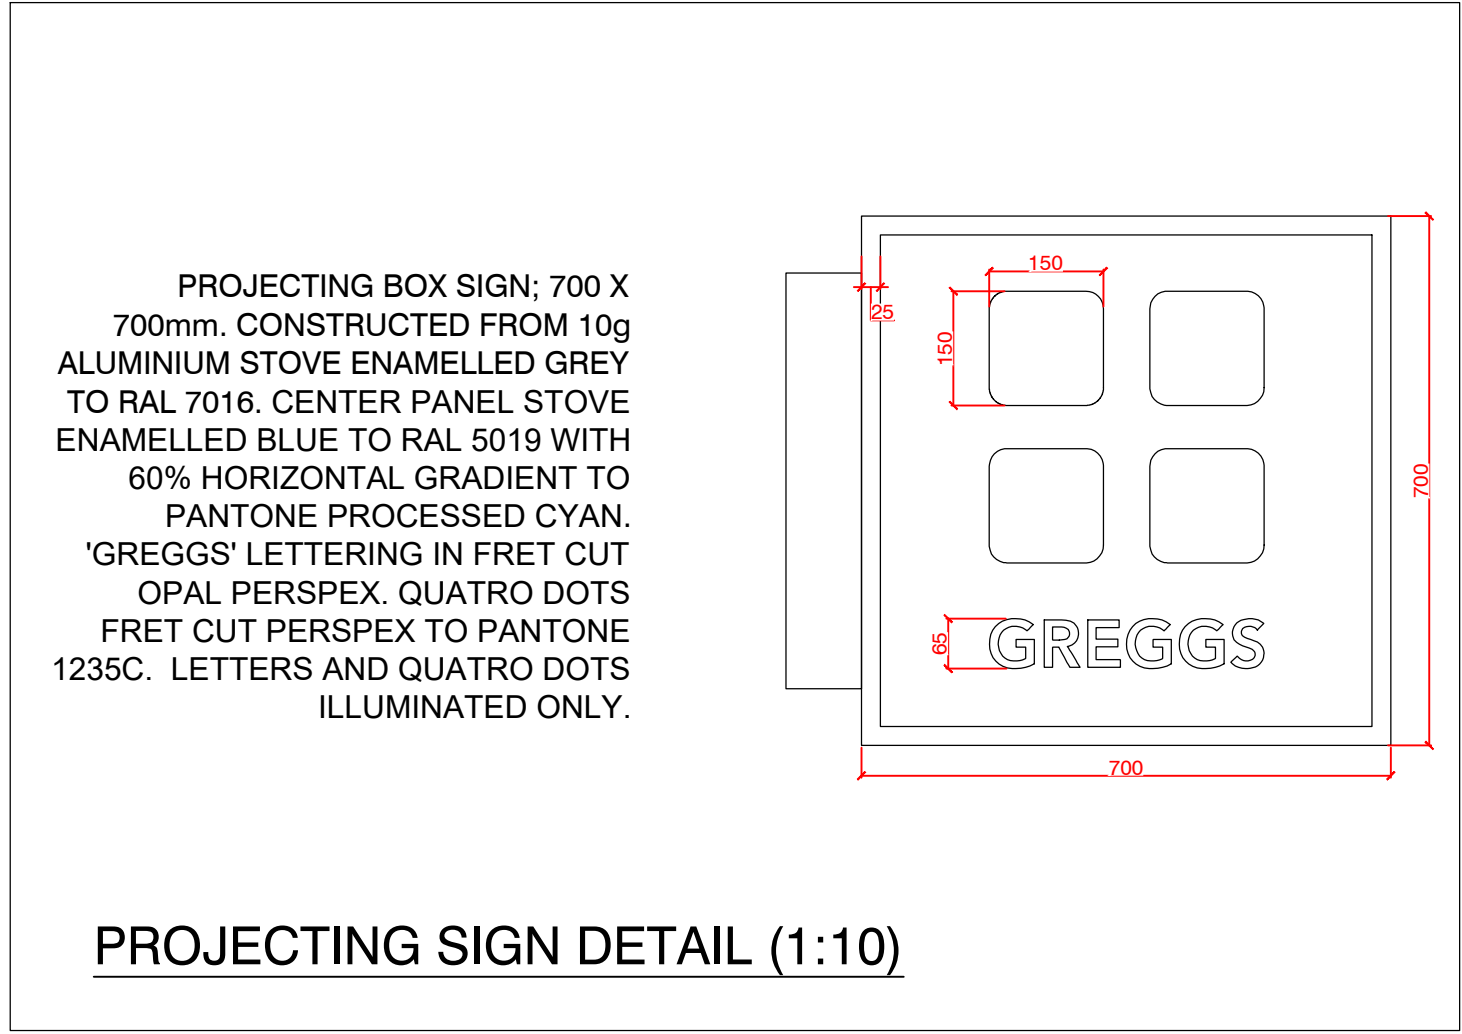


PROJECTING SIGN DETAIL (1:10)

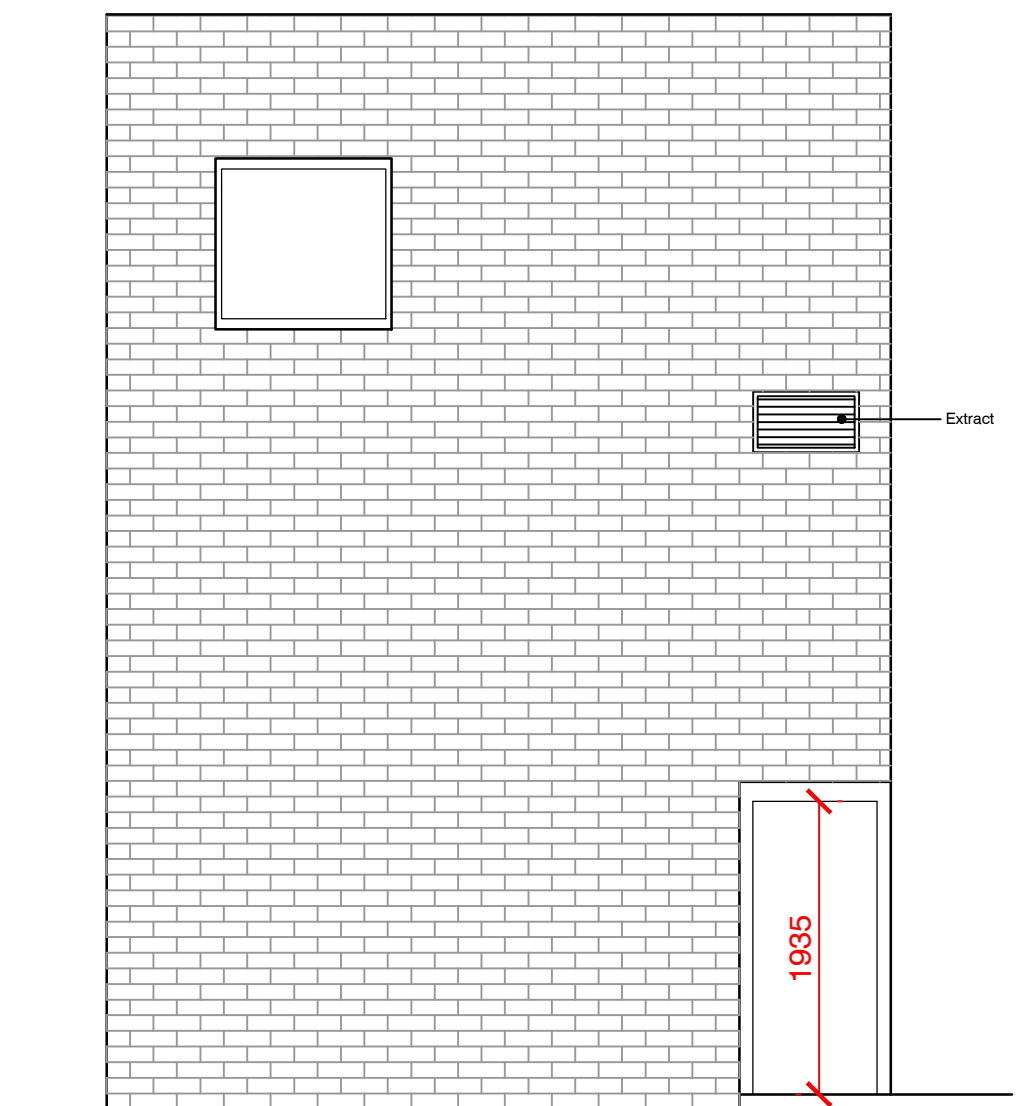


EXISTING REAR ELEVATION (1:50)

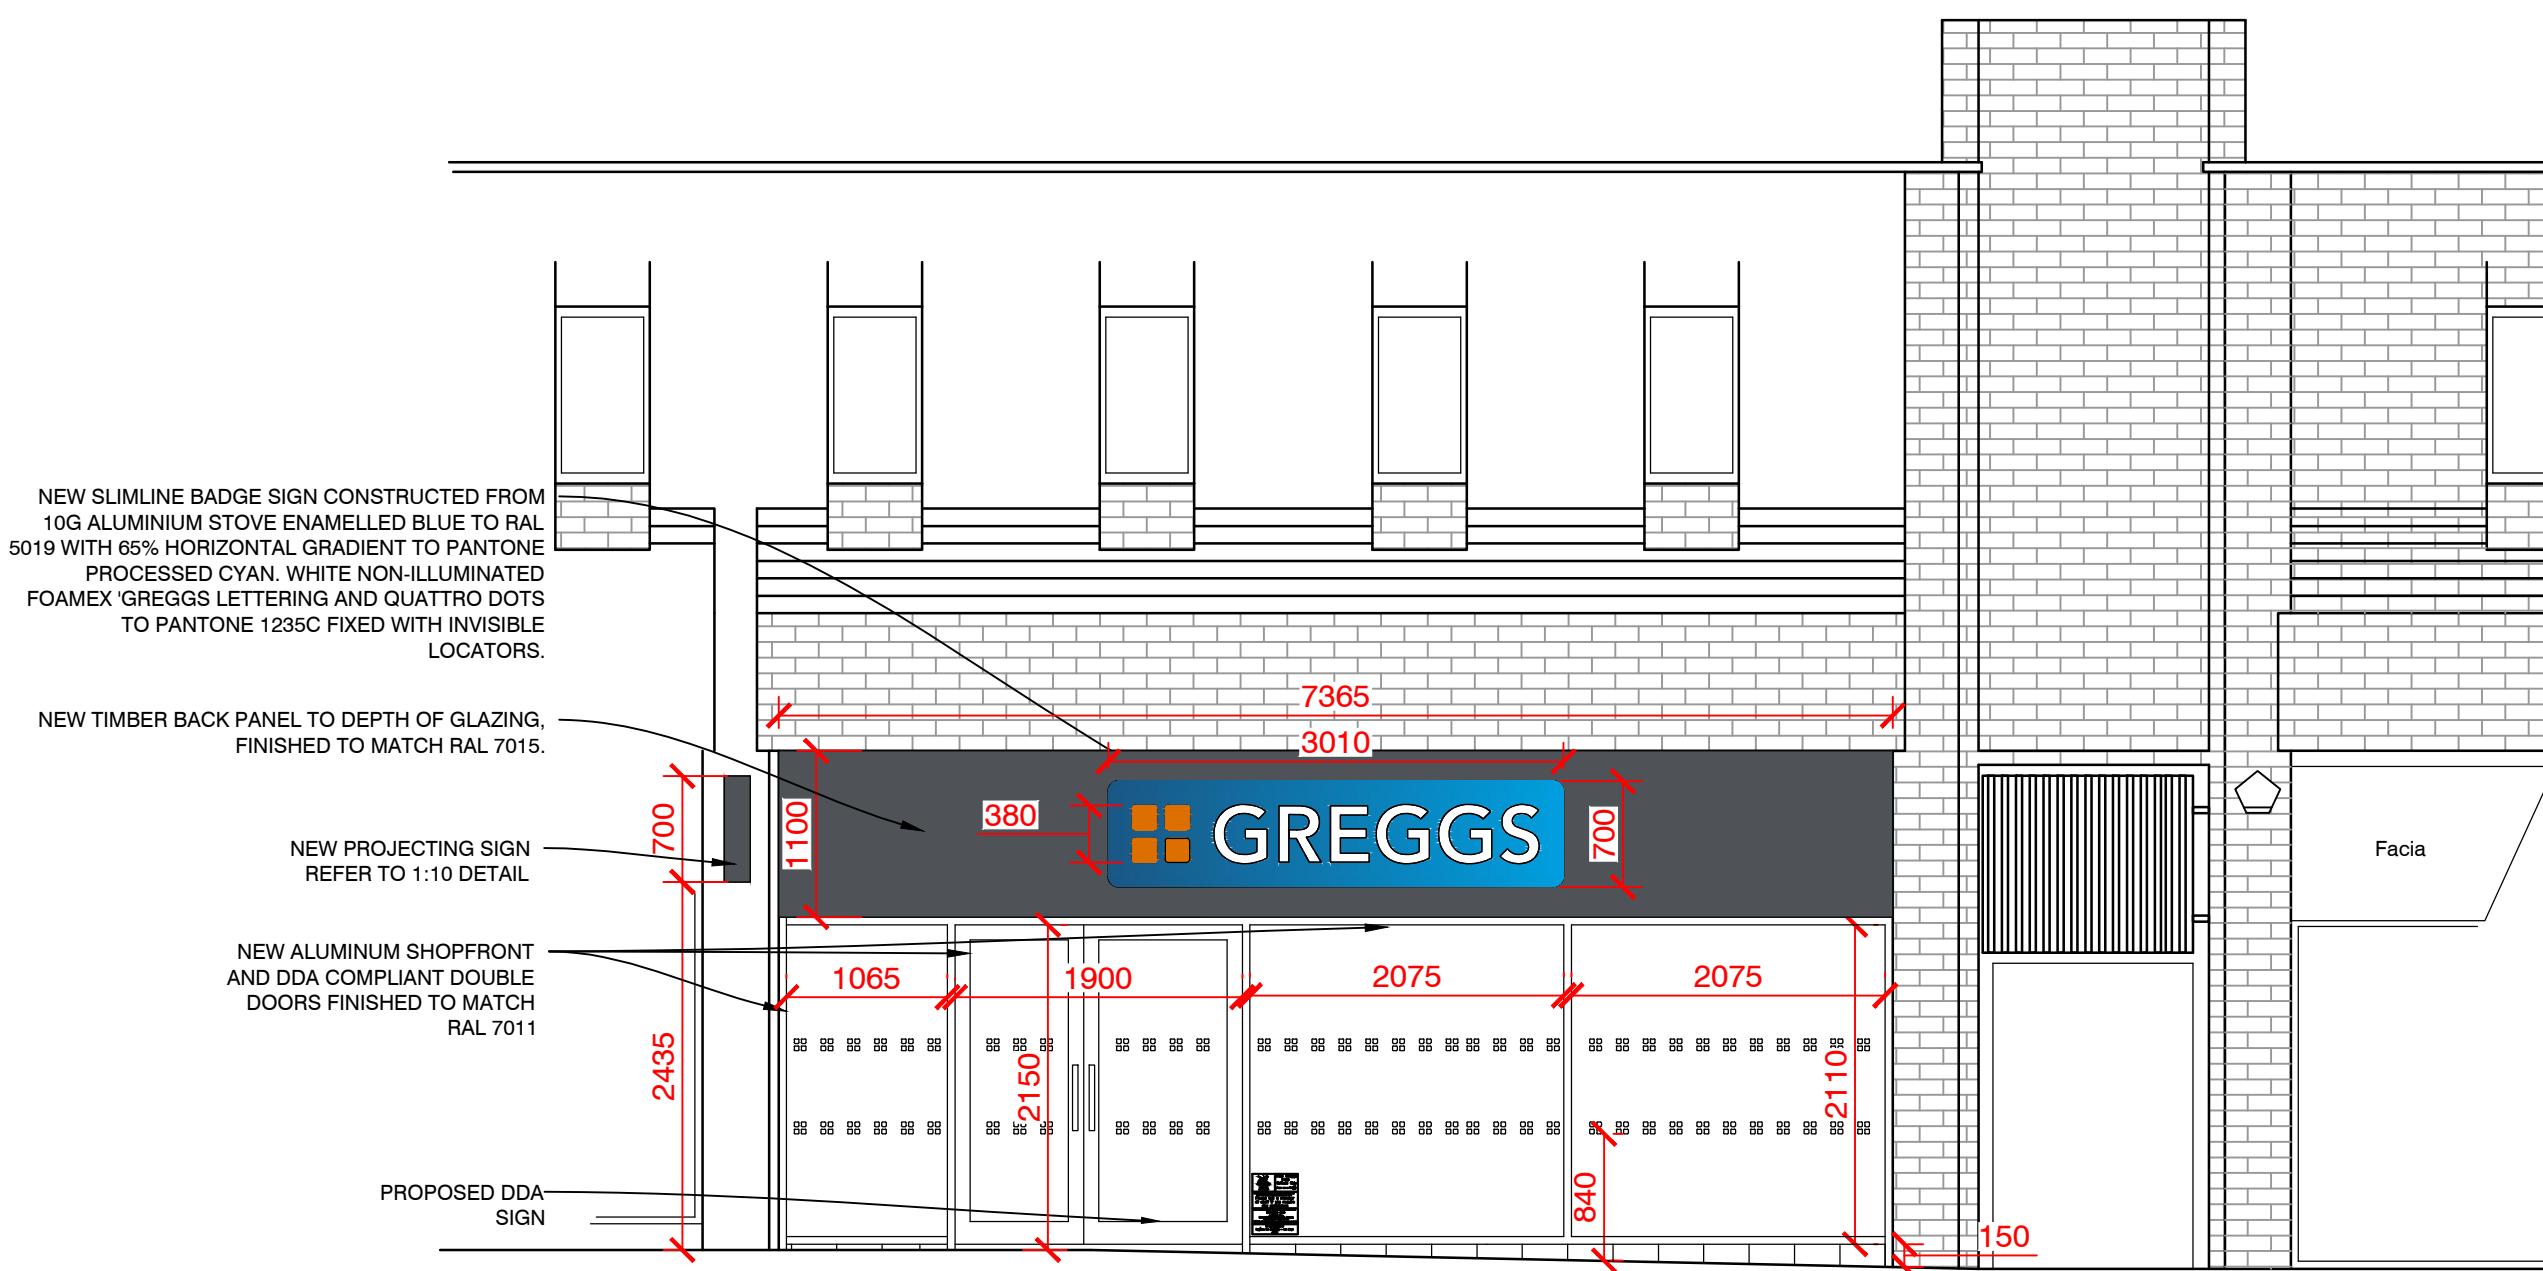

PROPOSED SHOPFRONT ELEVATION (1:50)

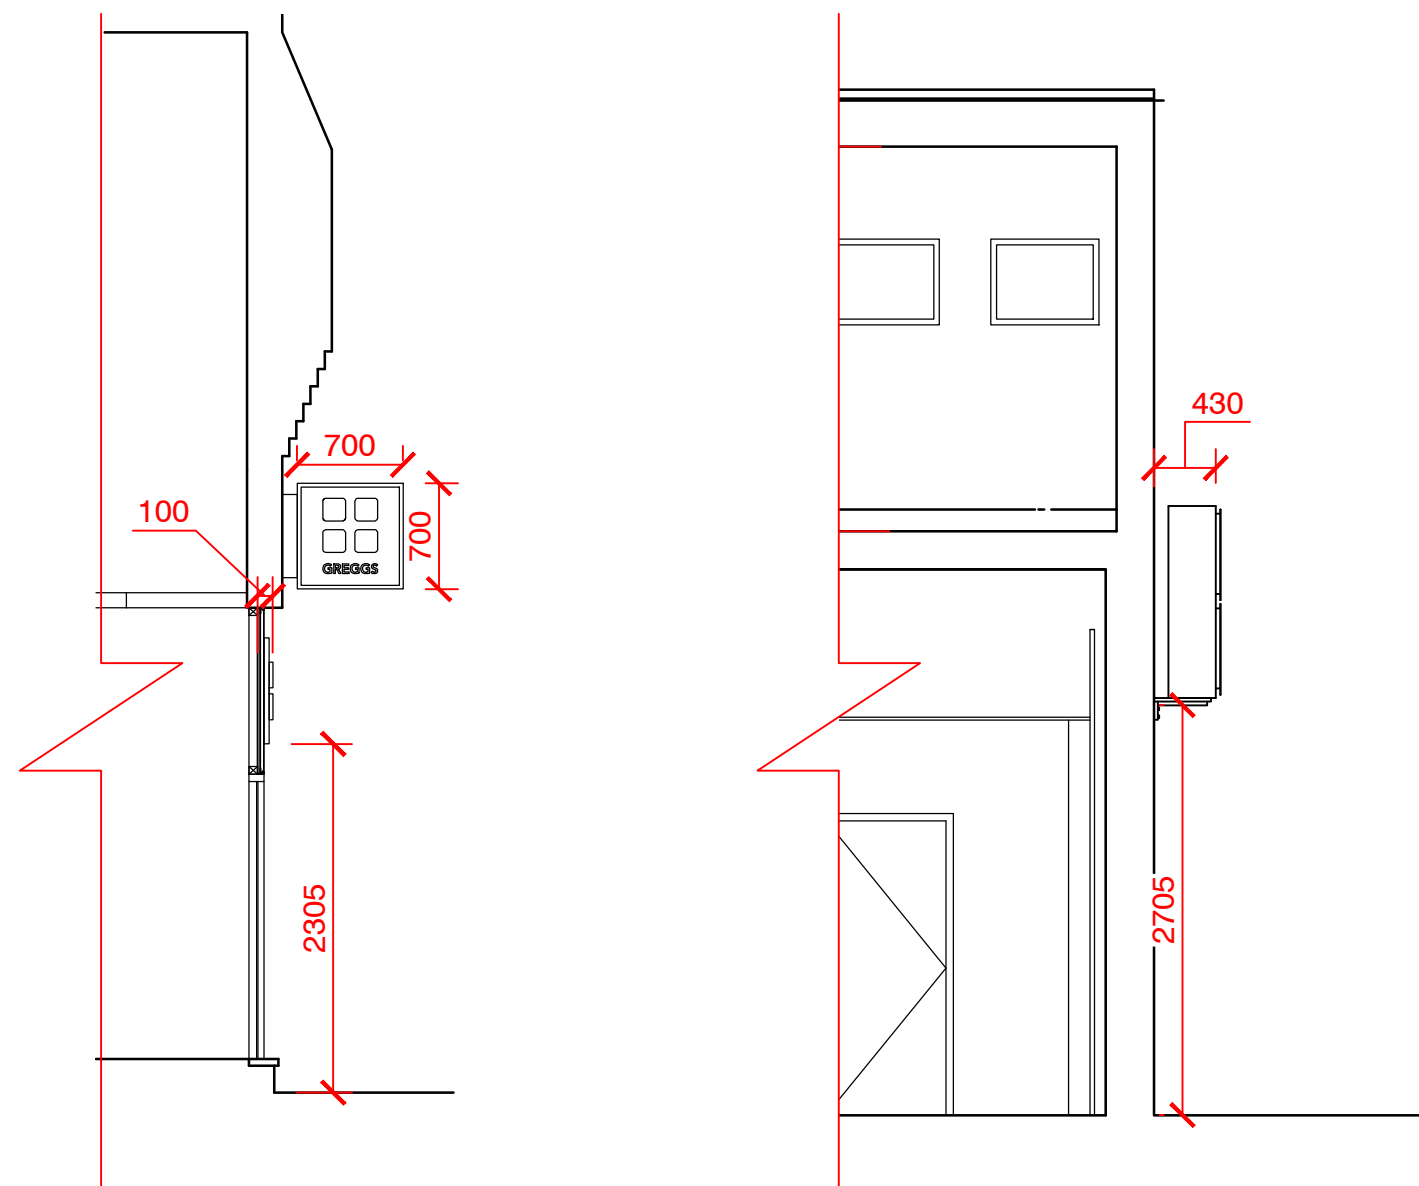

PROPOSED SECTION THRU' (1:50)

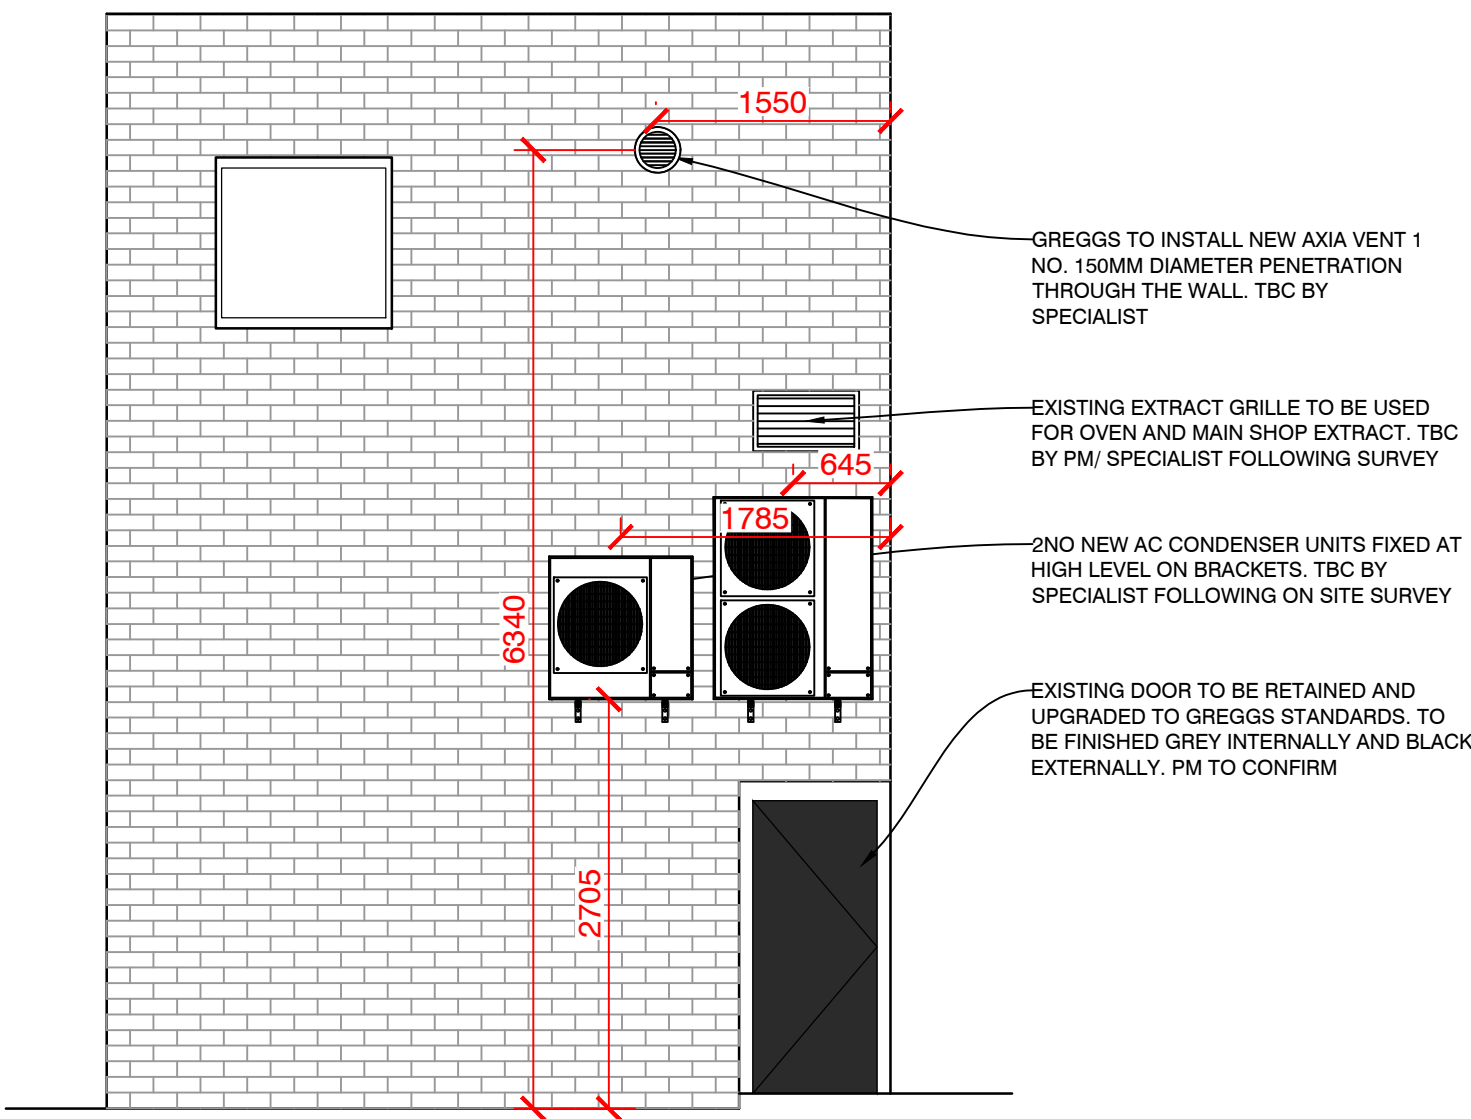

PROPOSED REAR ELEVATION (1:50)

11 HOPE STREET
WREXHAM
LL11 1BG

