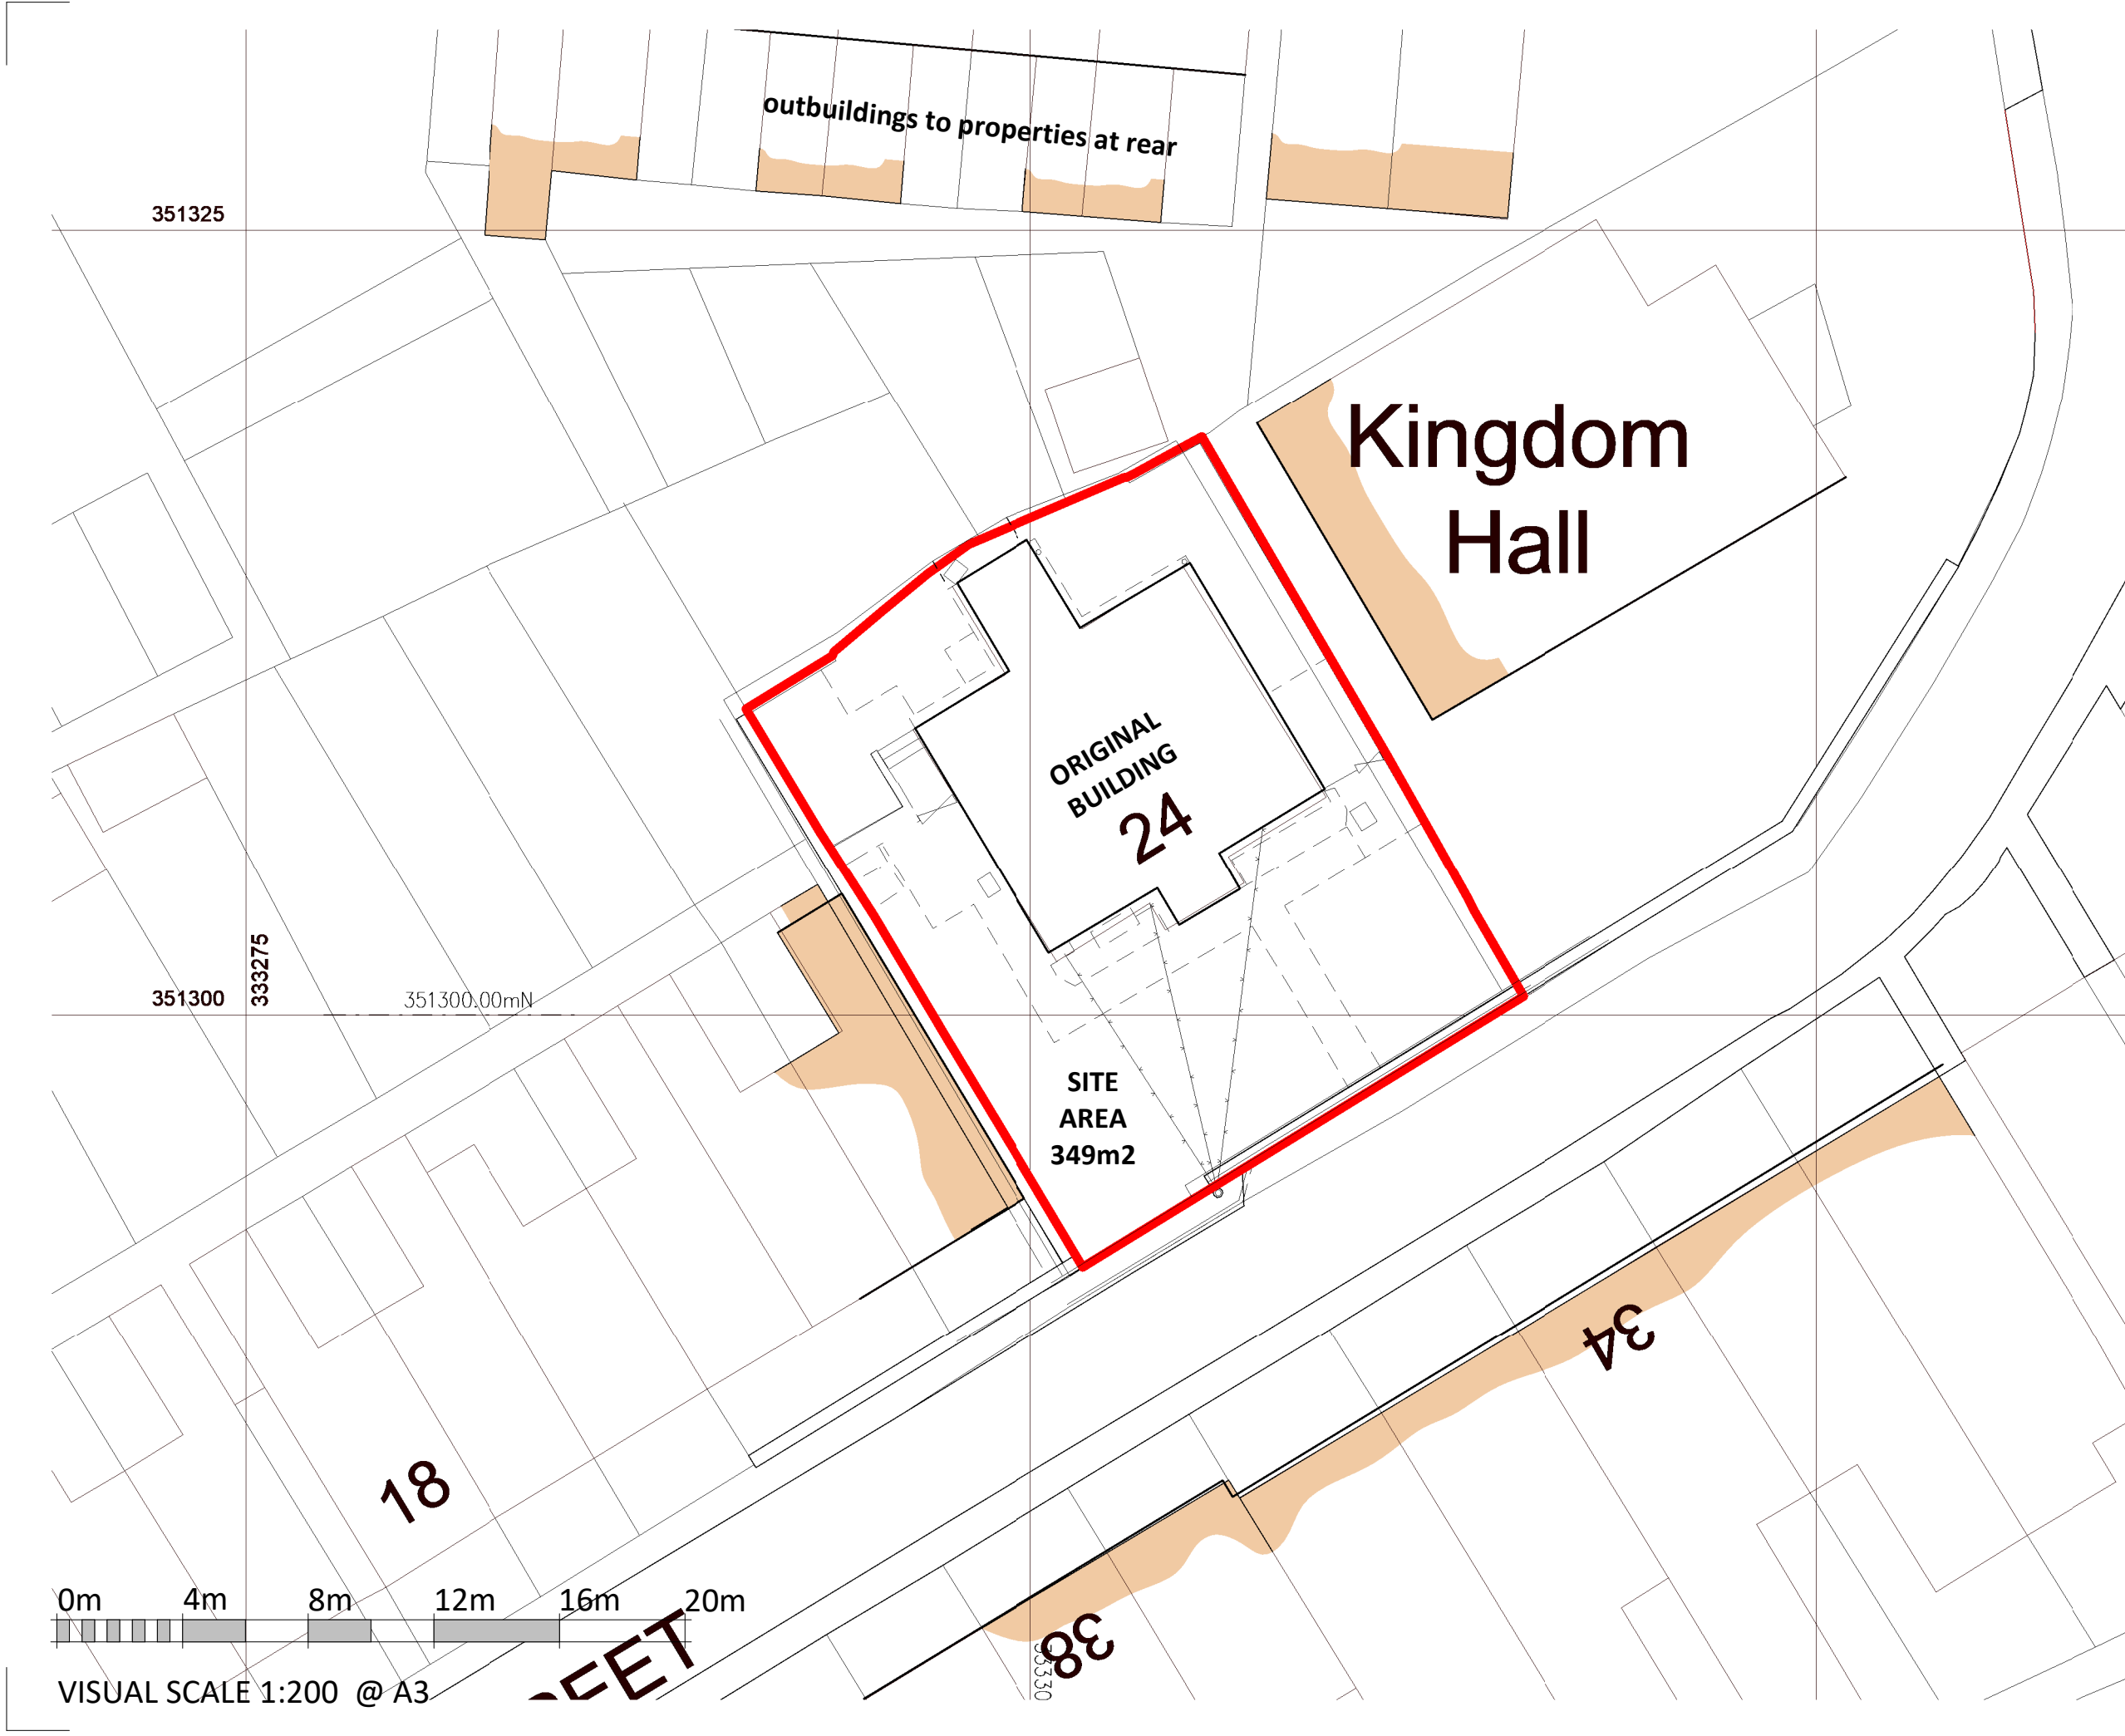


A		SURVEY ADDED	10/05/23	TA
REV	DESCRIPTION		DATE	BY

THIS DRAWING IS THE COPYRIGHT OF AINSLEY GOMMON ARCHITECTS. CHECK ALL DIMENSIONS ON SITE. DISCREPANCIES TO BE NOTIFIED TO ARCHITECT. ELEMENTS OF STRUCTURE SHOWN ARE INDICATIVE AND FOR GUIDANCE. FINAL DESIGN TO BE AS STRUCTURAL ENGINEERS DETAILS AND SPECIFICATION.

PROJECT
24 PARK STREET,
WREXHAM LL11 2NN
for CLWYDALYN HA

DRAWING TITLE
LOCATION PLAN

SCALE	@A3	DATE	DRAWN	CHECKED
	1 : 200	26/09/22	OR	MG

DRAWING STATUS
PLANNING

JOB No	DRAWING No	REVISION
C1118	001	A

AG

AINSLEY GOMMON ARCHITECTS

THE OLD POLICE STATION, 15 GLYNNE WAY, HAWARDEN, CH5 3NS
Tel: 01244 537 100 | wales@agarchitects.co.uk | www.agarchitects.co.uk

Ainsley Gomon Architects Ltd. Registered in England & Wales No. 4187948
Registered Office: 1 Price Street, Hamilton Square, Birkenhead CH41 6JN