
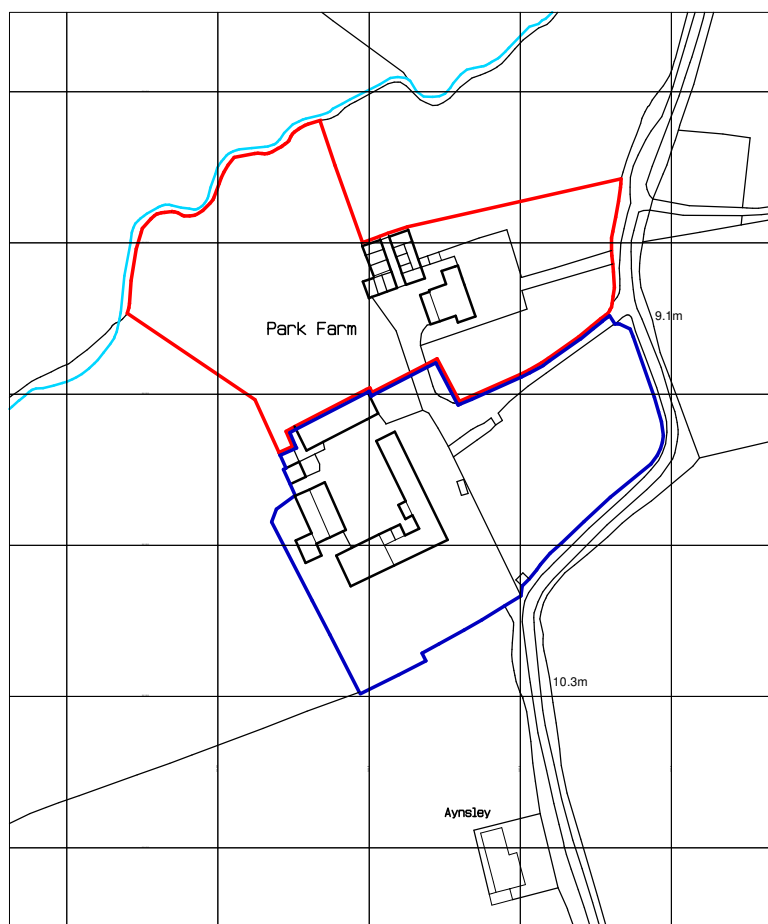


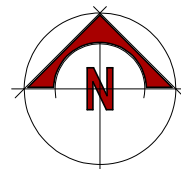

Ordnance Survey, (c) Crown Copyright 2022. All rights reserved. Licence number 100020432

PROPOSED REPLACEMENT
DWELLING at
PARK FARM, LOWER ROAD,
BOWLING BANK,
WREXHAM, LL13 9RU.
For
Miss D. JONES.

LOCATION PLAN.

Scale 1:2500@A4.

Dwg No. 10598.01.dsj.