


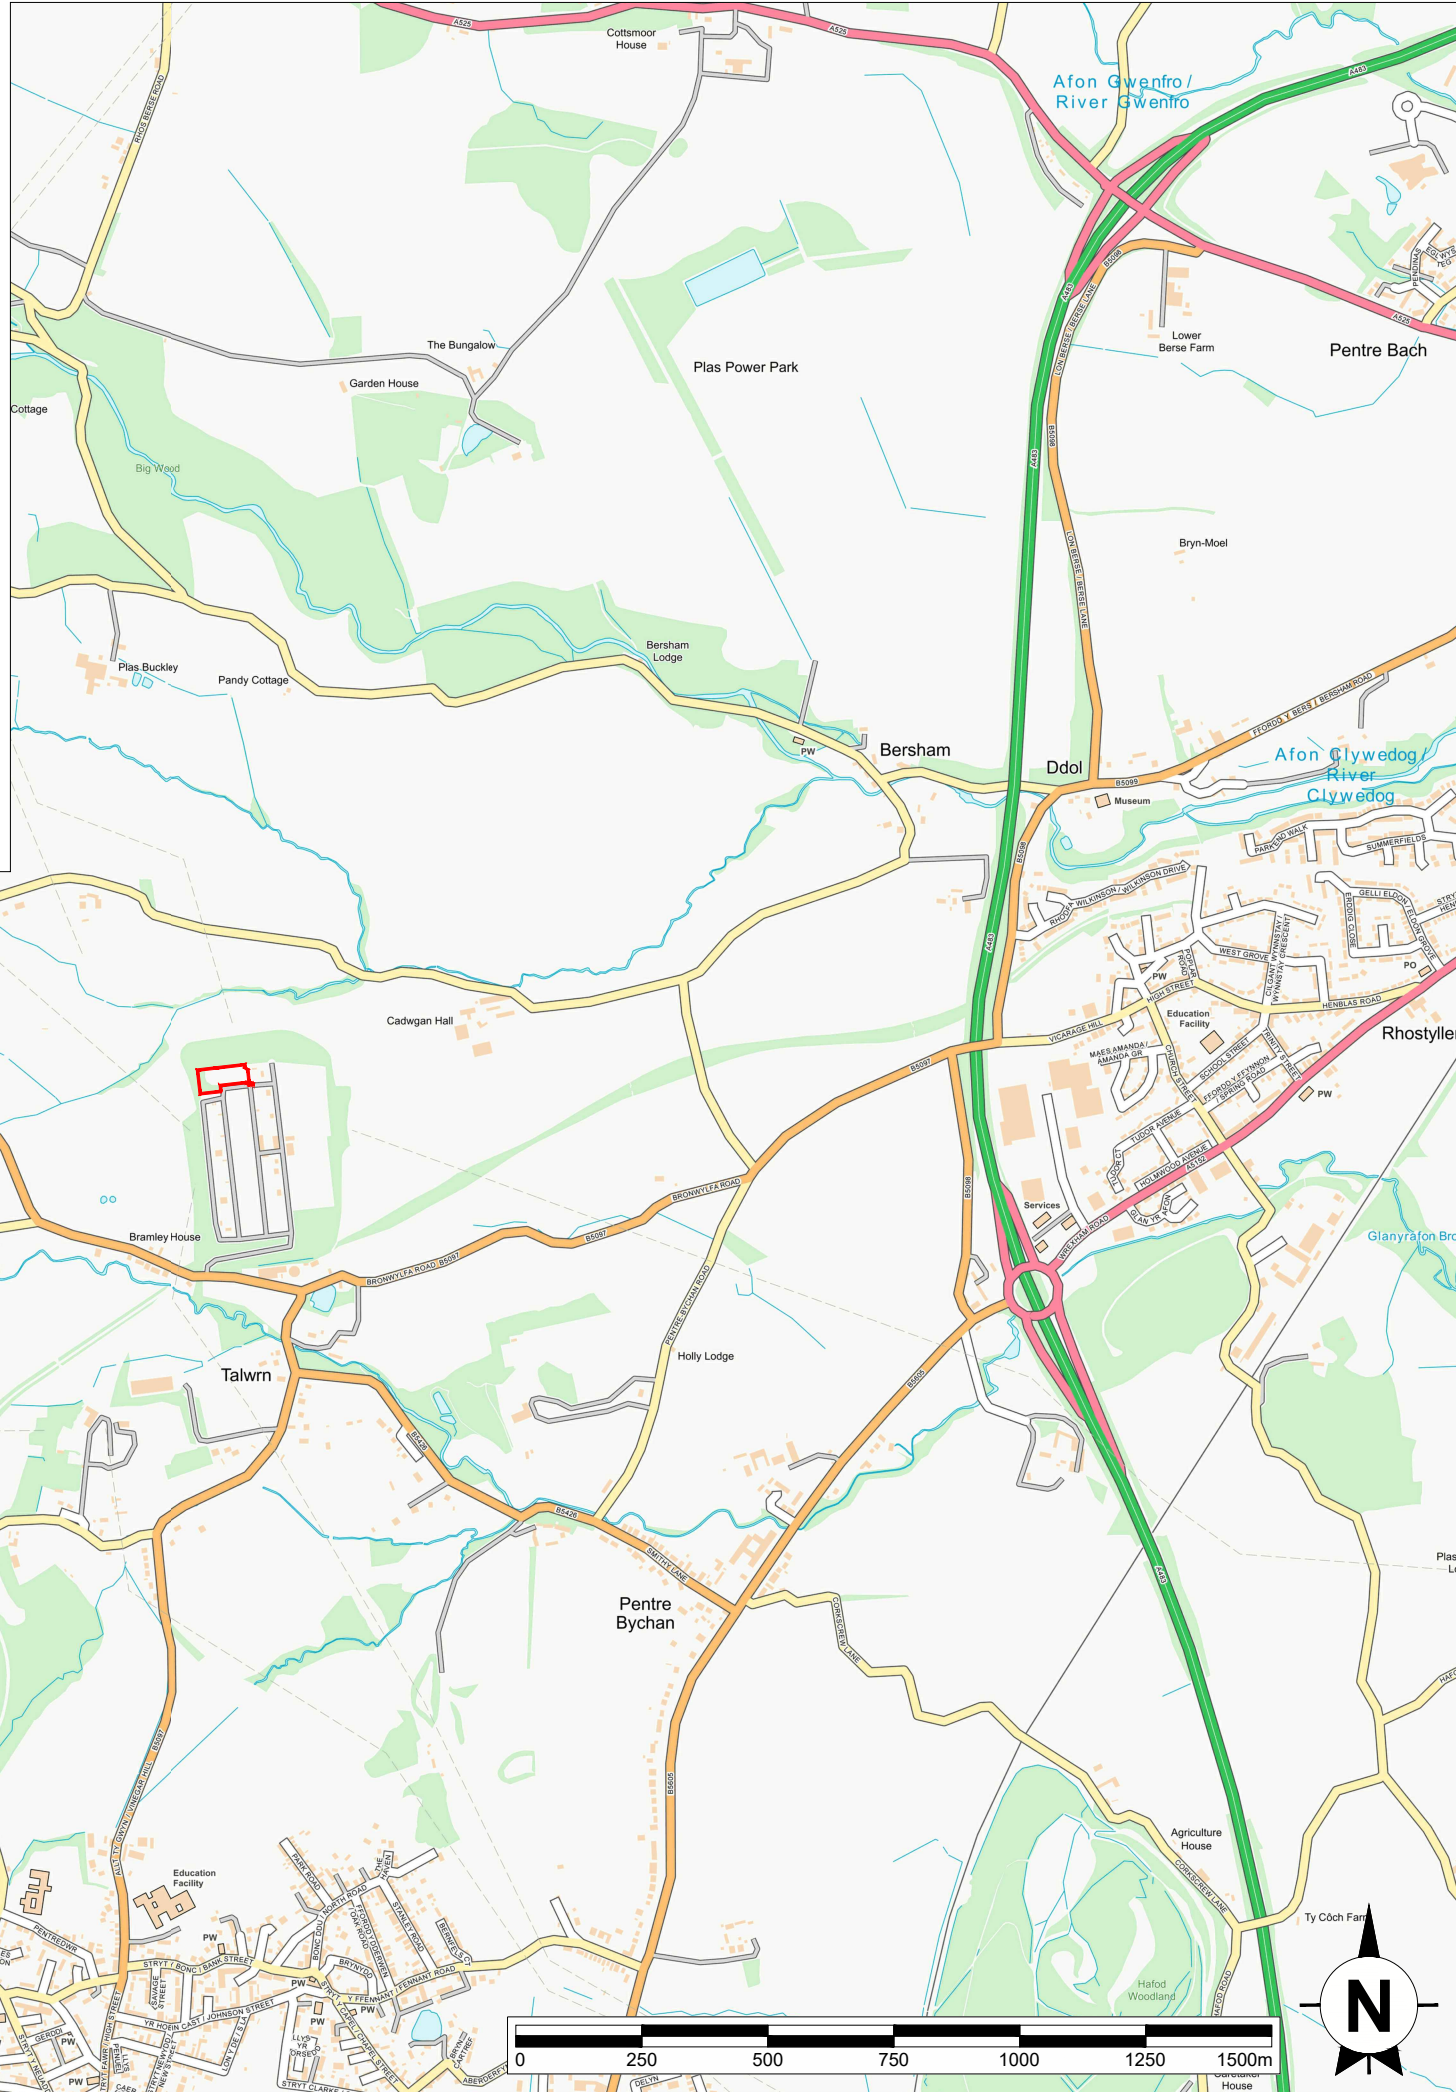

This drawing is the copyright of AXIS P.E.D Limited and may not be loaned, copied or reproduced in any way -or used for any offer, quote, tender or construction purposes without written consent of the company to do so

Follow any figured dimensions - do not scale. IF IN DOUBT ASK.

● Revision History	● Date

Application Boundary

Chester Office: Well House Barns Brocton Chester CH4 9DH South Manchester Office: Carnellia House 75 Water Lane Worsley S94 5BB axis	
0844 8700 007 • www.axisped.co.uk	
client: PELAGIC ENERGY	
project: LEGACY	
drawing title: LOCATION PLAN	
date: May 2021	drawn by: SM checked: FR
drawing number: 2658-02-001	status: --
scale(s): 1:15,000@A3	rev:
p l a n n i n g e n v i r o n m e n t d e s i g n	