




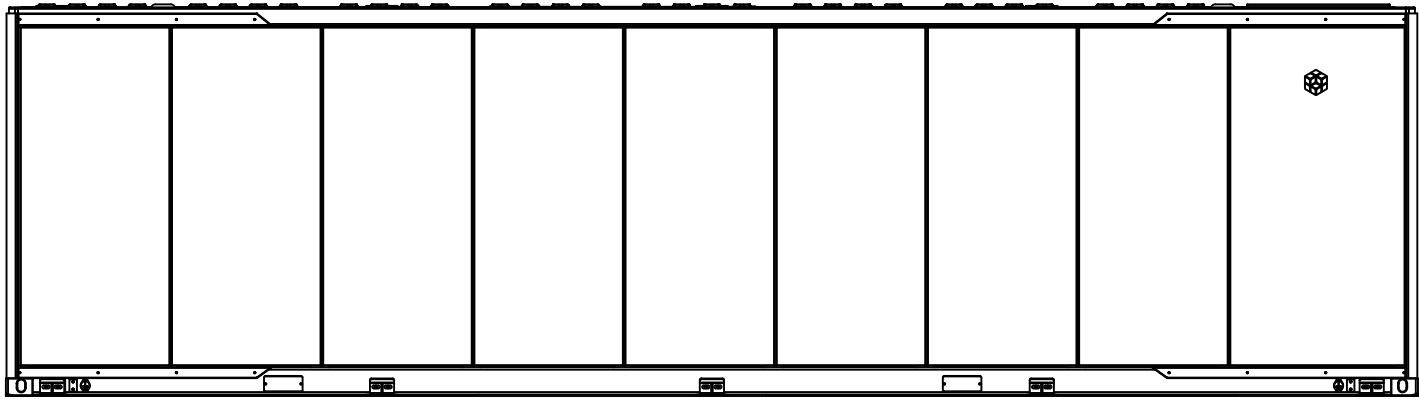


C View

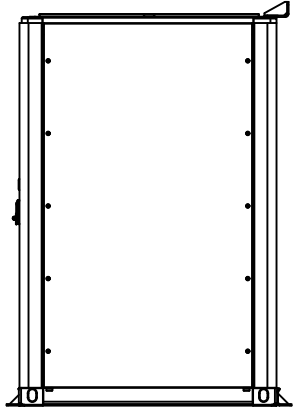

B View

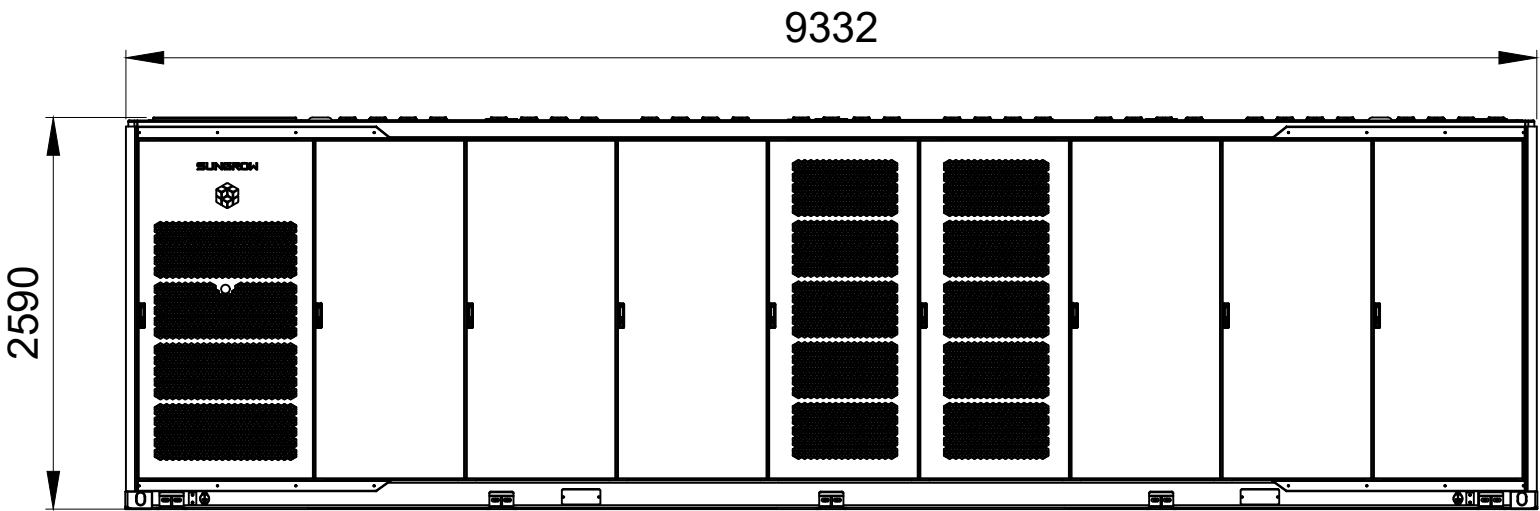


D View

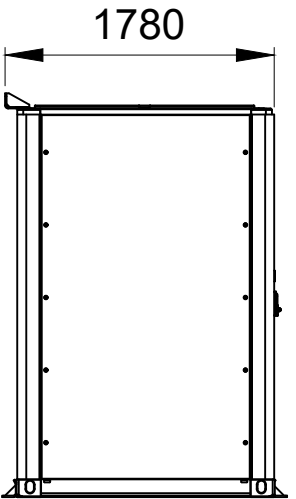

A View

*Note:
Battery Storage Containers are
arranged in banks of 2 as shown on
the General Arrangement Plan (ref:
2658-03-03)*

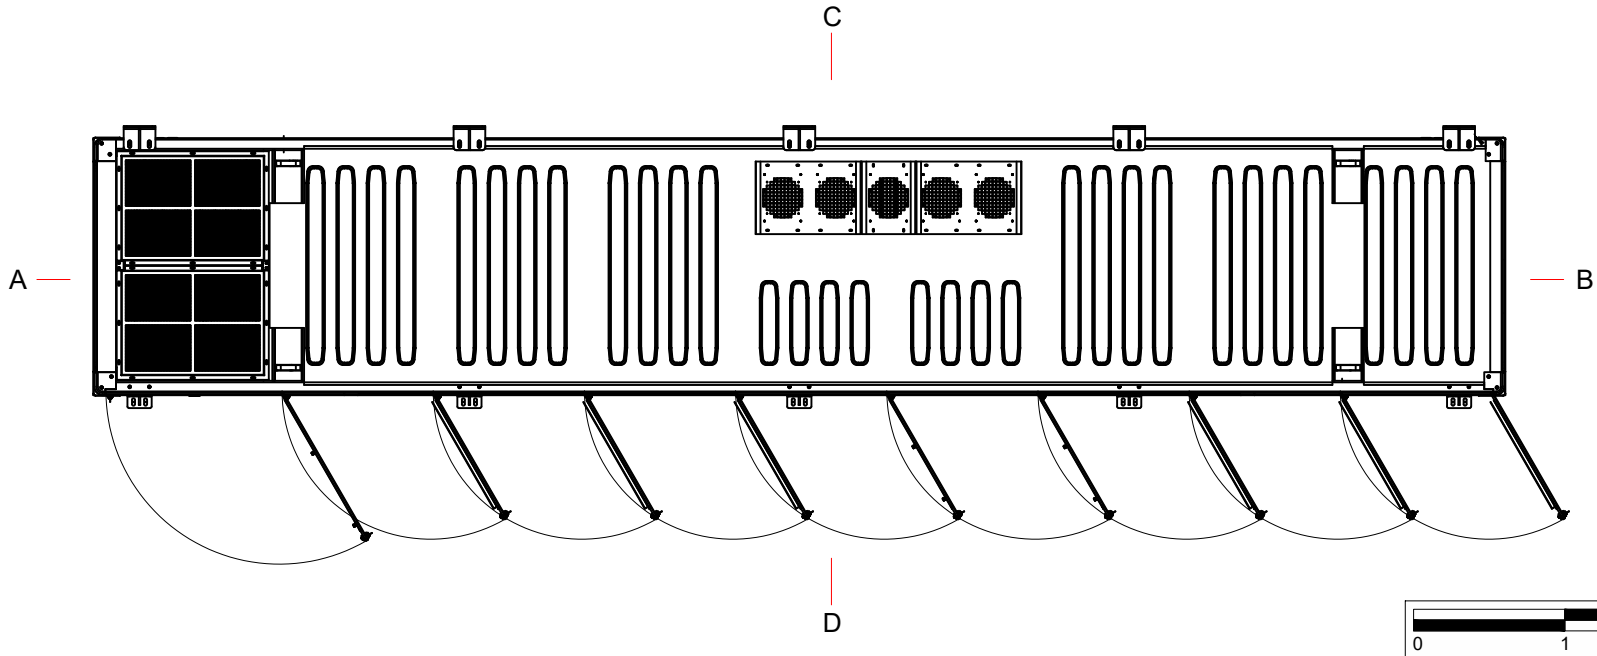

Plan



Chester Office: Well House Barns Brutton Chester CH4 5DH		South Manchester Office: Canella House 76 Water Lane Willeslow SK3 5BB		axis
0844 8700 007		www.axisped.co.uk		
client: PELAGIC ENERGY				
project: LEGACY REVISED LAYOUT				
drawing title: BATTERY STORAGE CONTAINERS				
date: JANUARY 2023		drawn by:	checked:	
drawing number: 2658-03-05		SK	JM	
		status:		
scale(s): 1:50@A3		rev:		
planning environment design				