



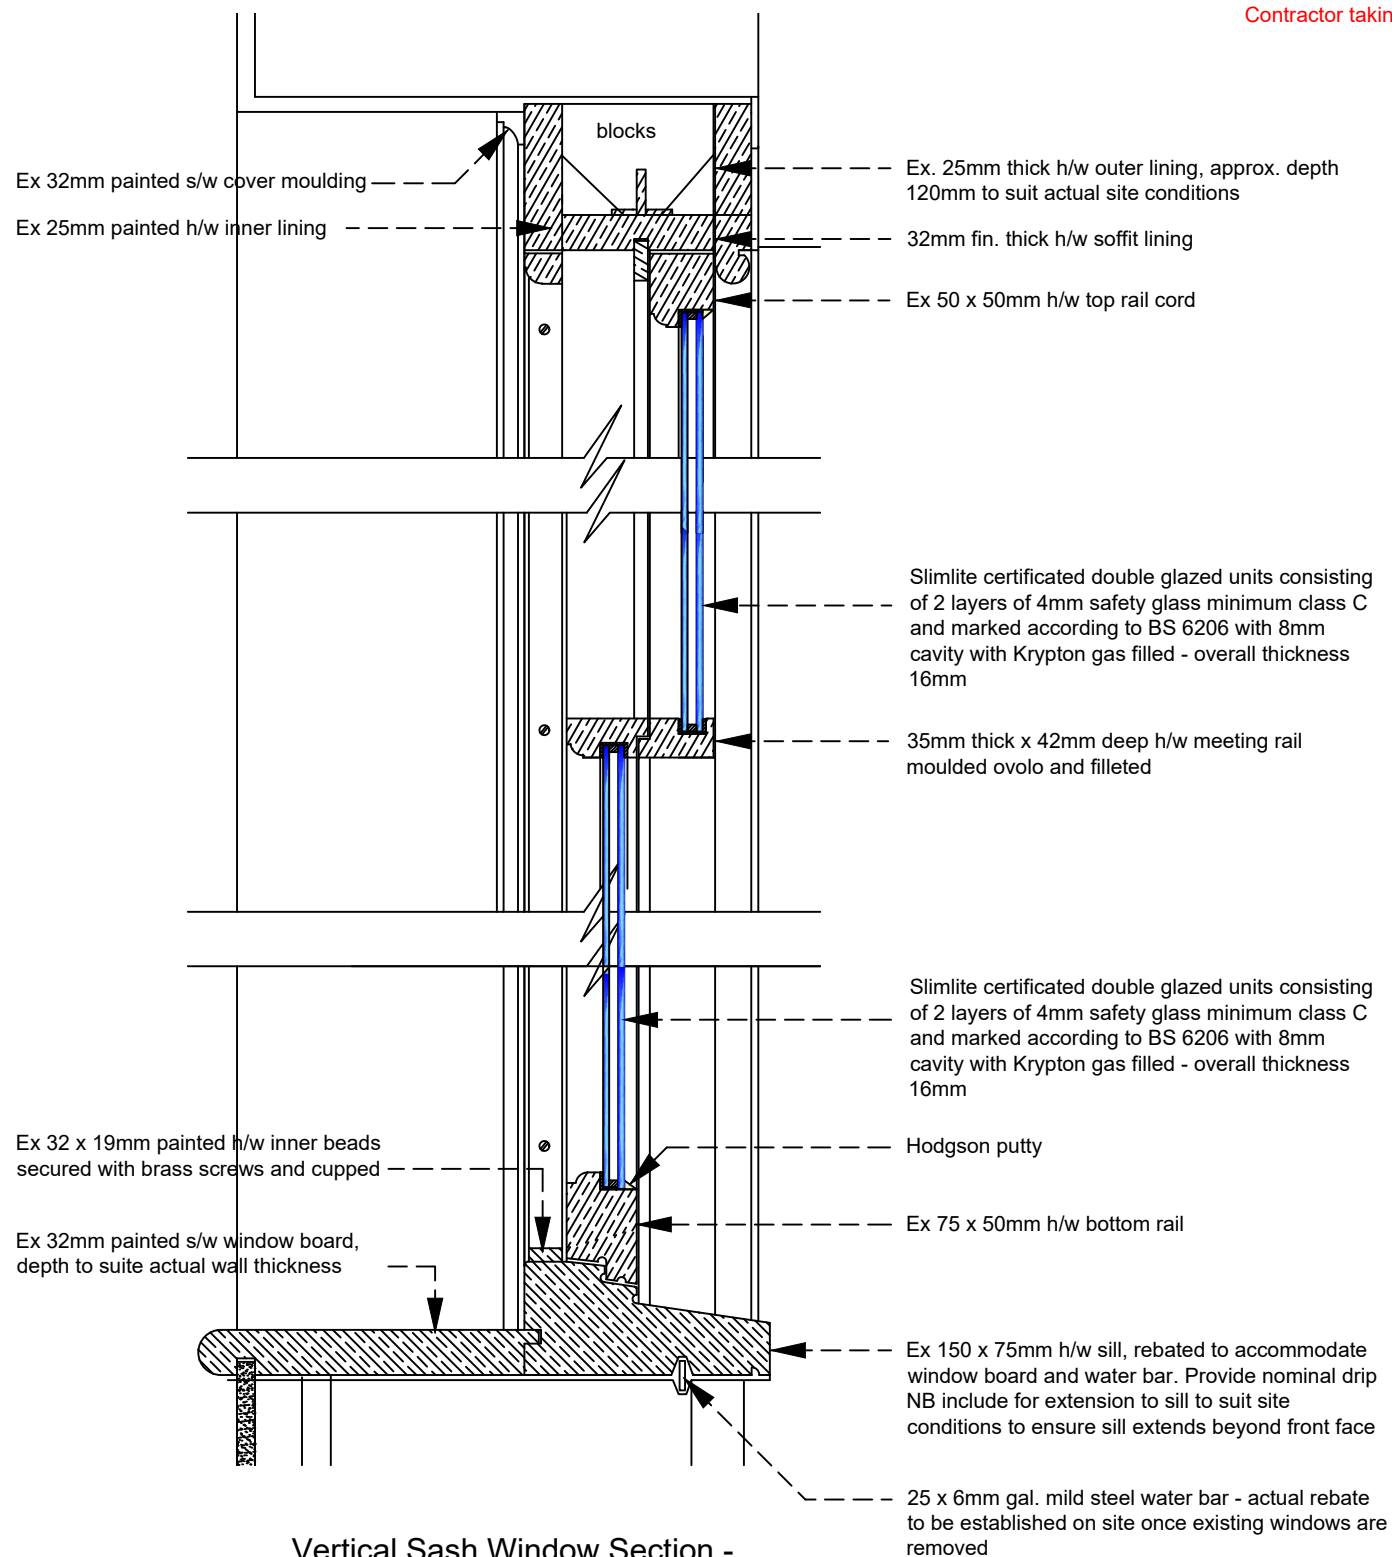

Vertical Sash Window Section -
2 to 10 Henblas Street

0 100mm 200mm
scale bar - 1:5


NB - actual window sizes to be established by General Contractor taking accurate on-site dimensions

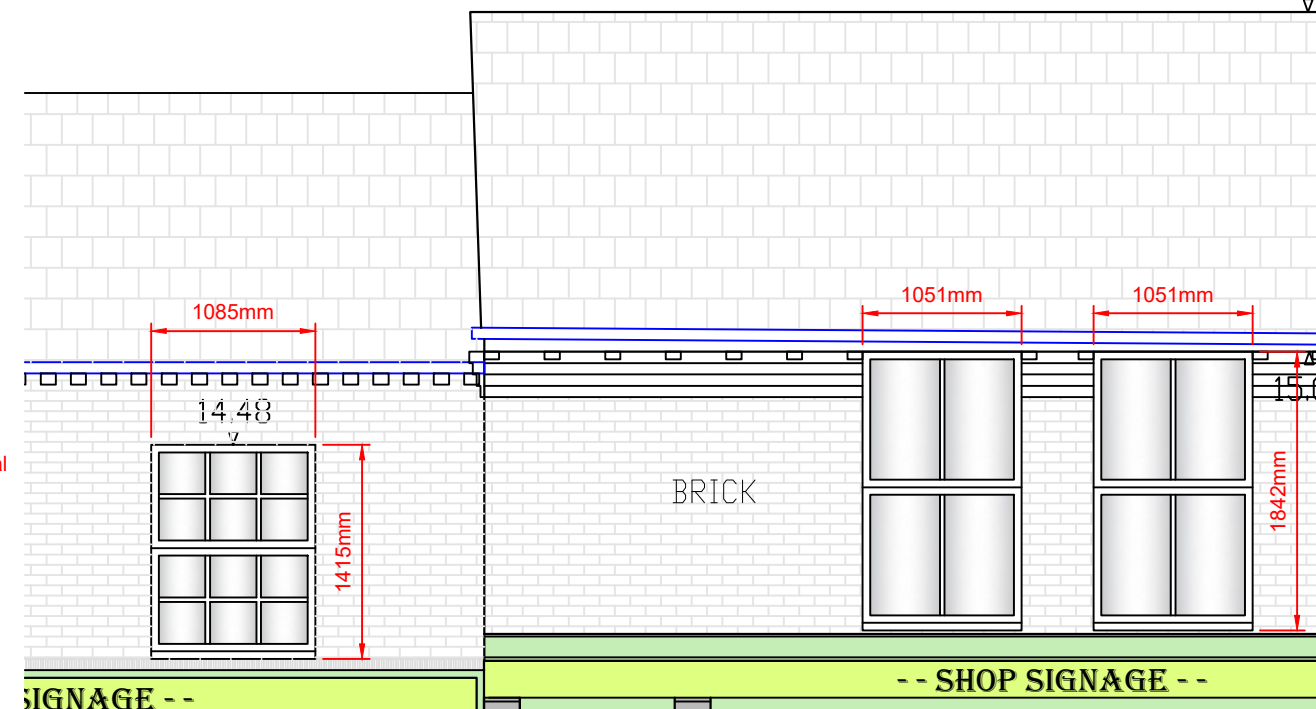

Window Elevation - 2 to 10 Henblas Street

0 1000mm 2000mm
scale bar - 1:50

All dimensions are extracted from the measured survey - it is the responsibility of the Main Contractor to check all dimensions on-site prior to Construction

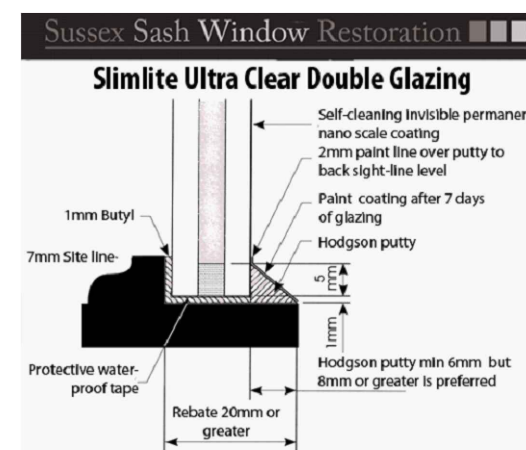

Typical Slimlite glazing detail - NTS

Revisions:

- A) 30th Aug. 2023 - Planning issue
- B) 14th Sept. 2023 - Window glazing specification amended



WREXHAM COUNTY BOROUGH COUNCIL.

JULIE M FRANCIS
CHIEF OFFICER HOUSING
RUTHIN ROAD,
WREXHAM, LL13 7TU.

Tel: (01978) 315620 Fax: (01978) 315320

Project: WREXHAM TOWN CENTRE HERITAGE
SCHEME - 2 TO 10 HENBLAS STREET AND
38 HENBLAS STREET

Detail:
PROPOSED WINDOW DETAILS -
2 to 10 HENBLAS STREET

Drawn/Checked: BH	Date: NOV. 2022	AutoCad File Ref:	
Scale: As Scale Bar	Project No: PS/1059	Dwg No: WTH/15	Rev: B