
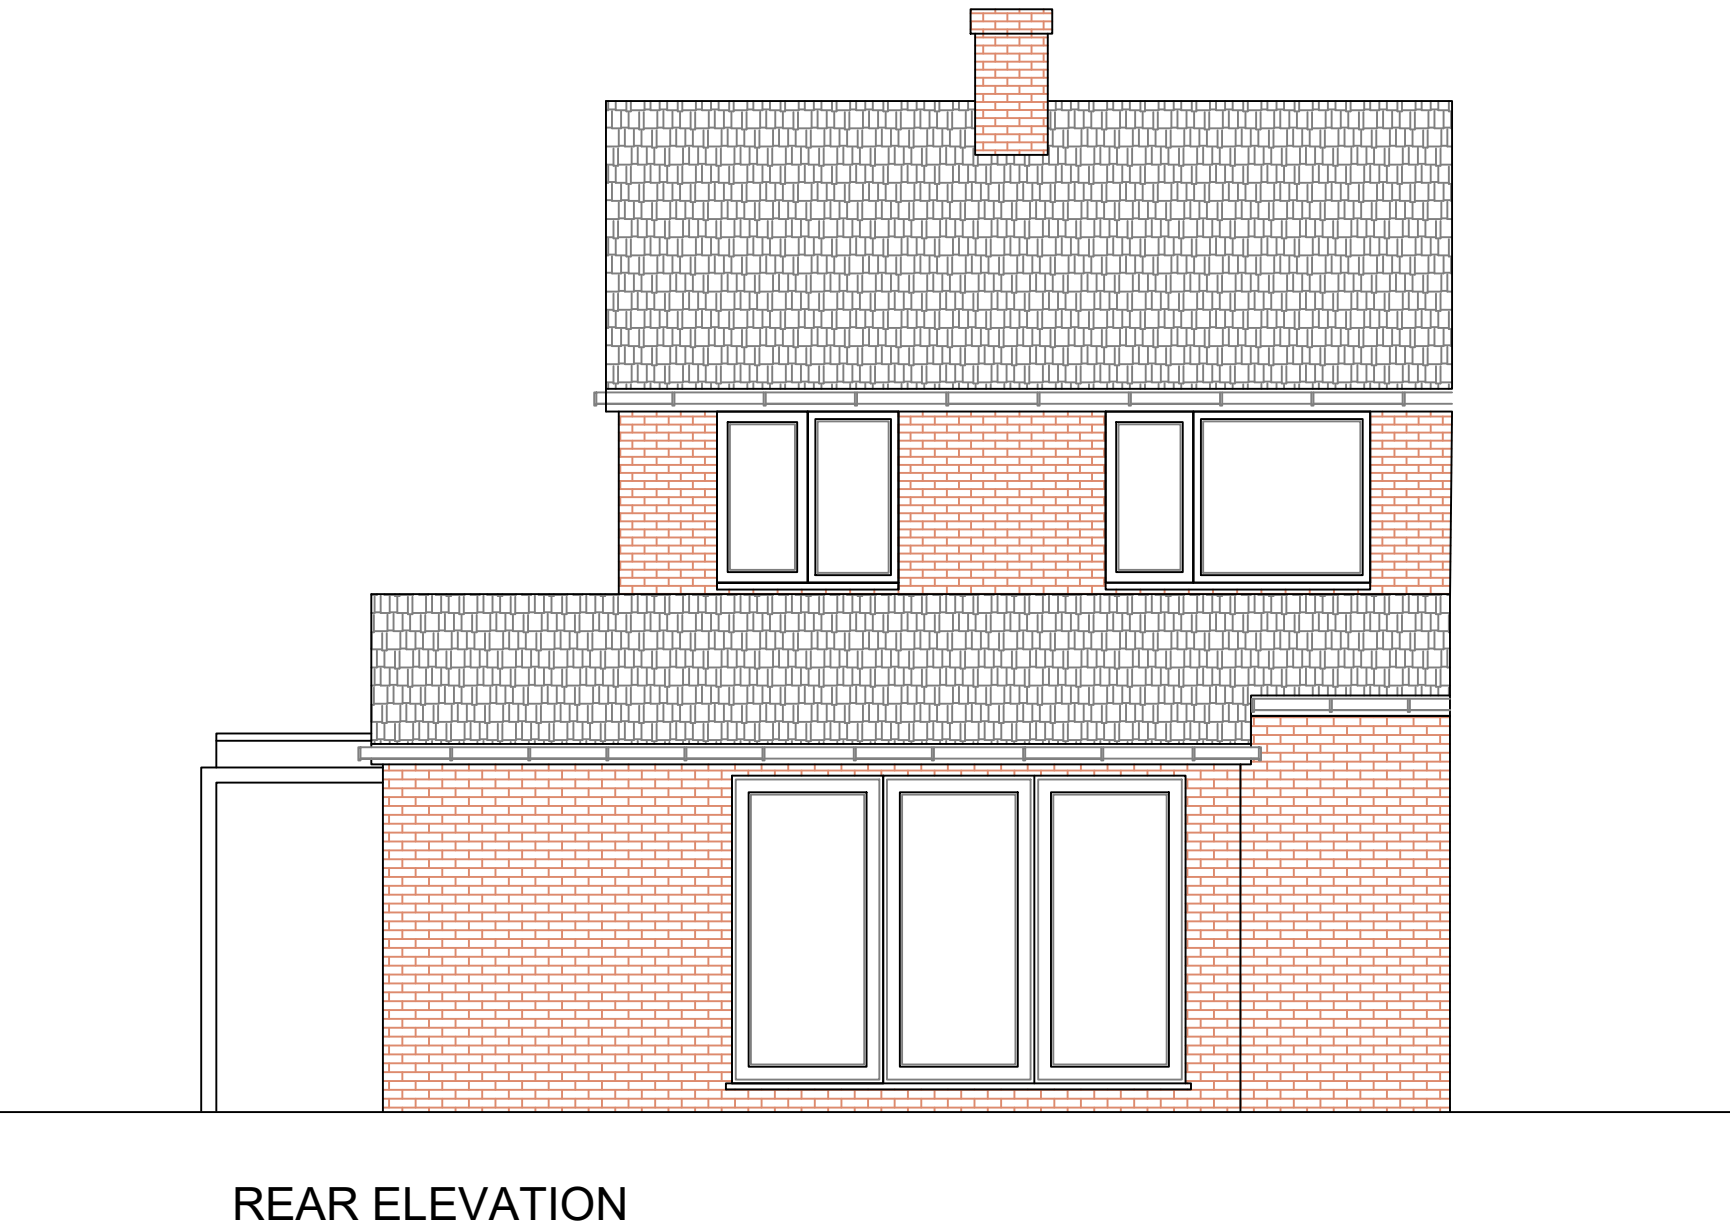
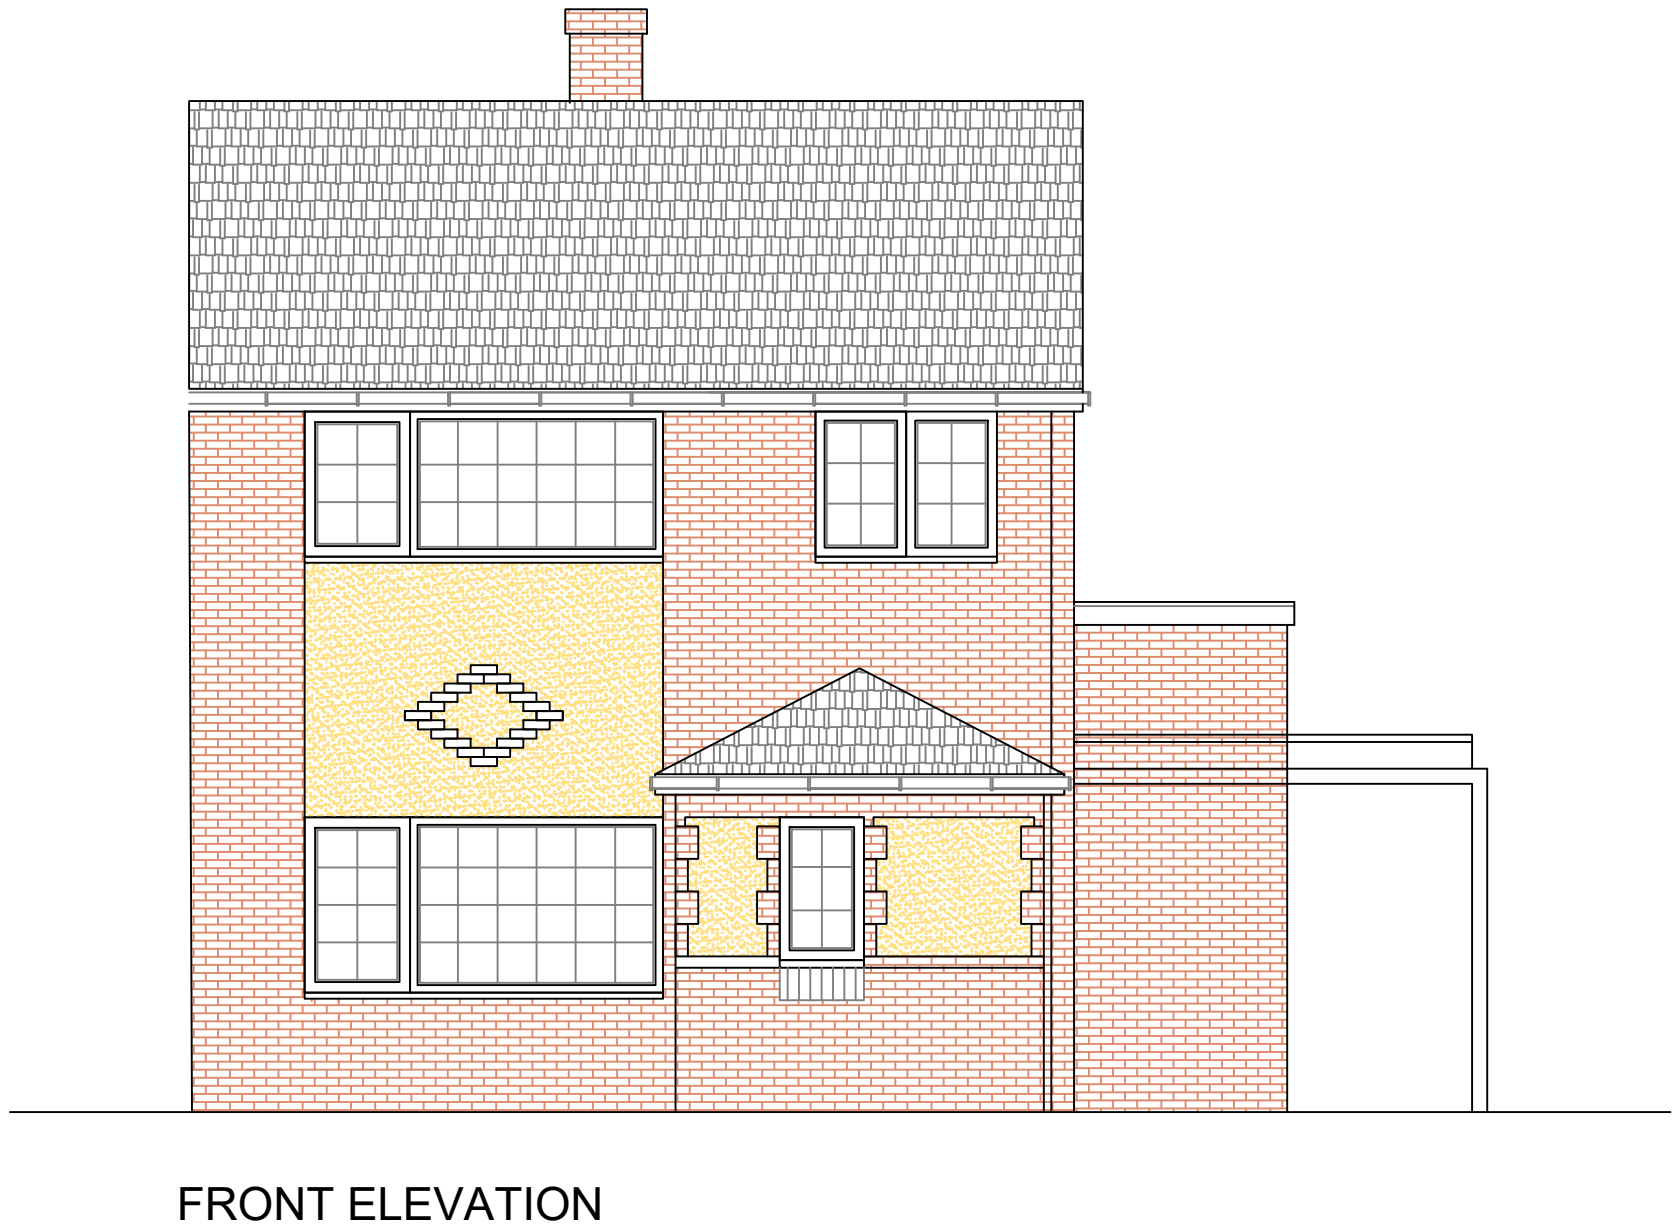
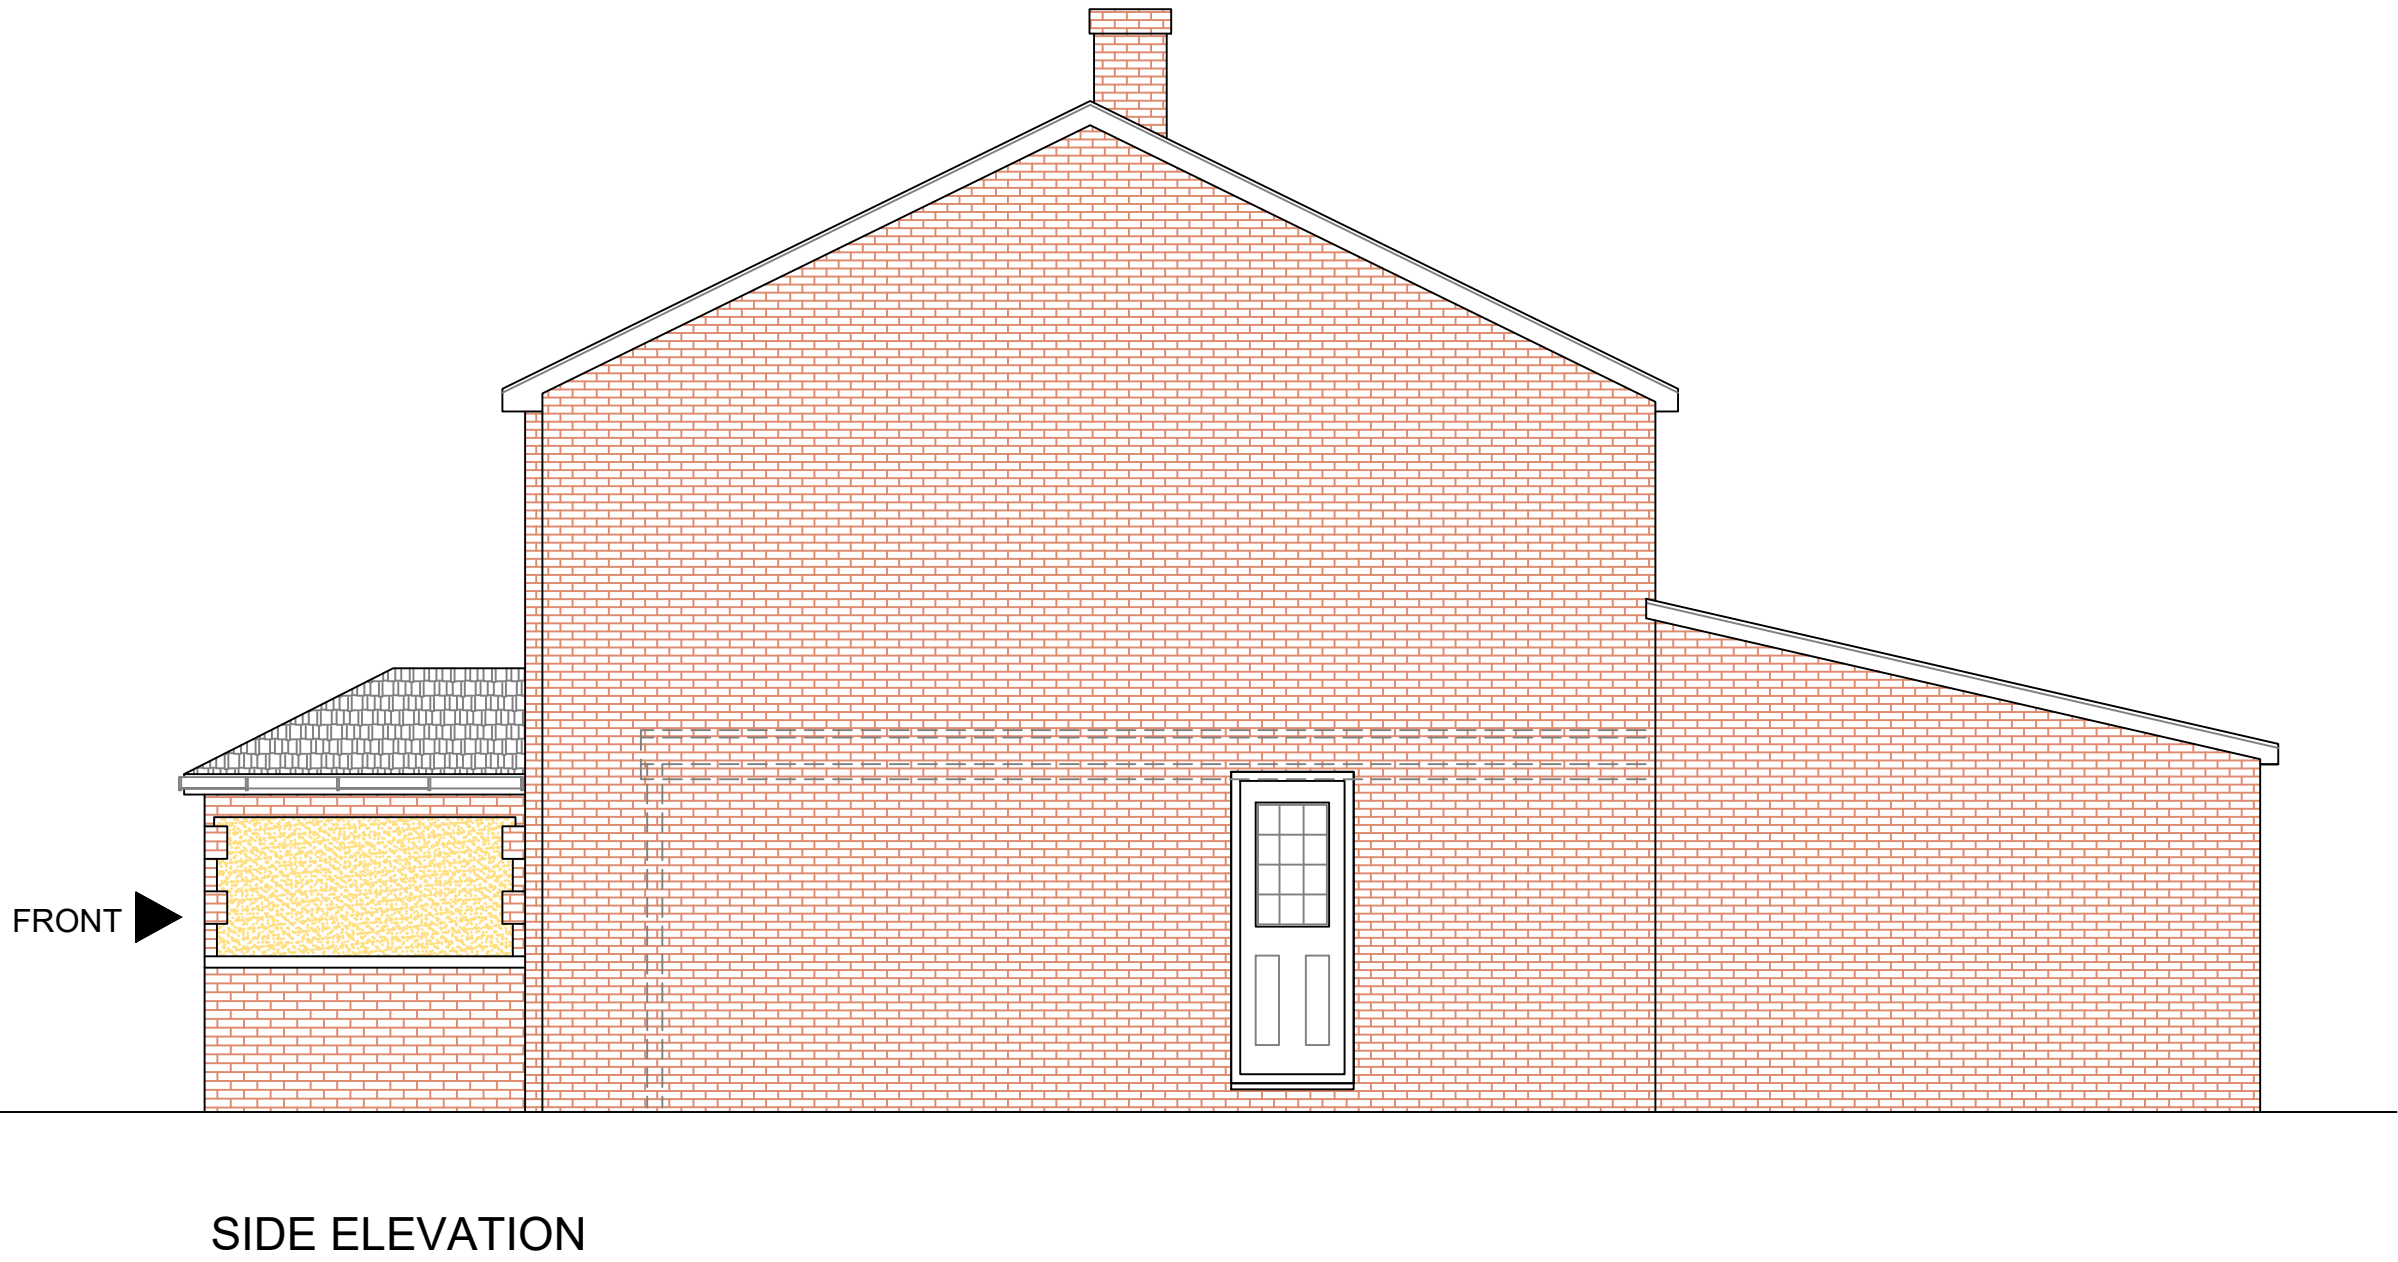
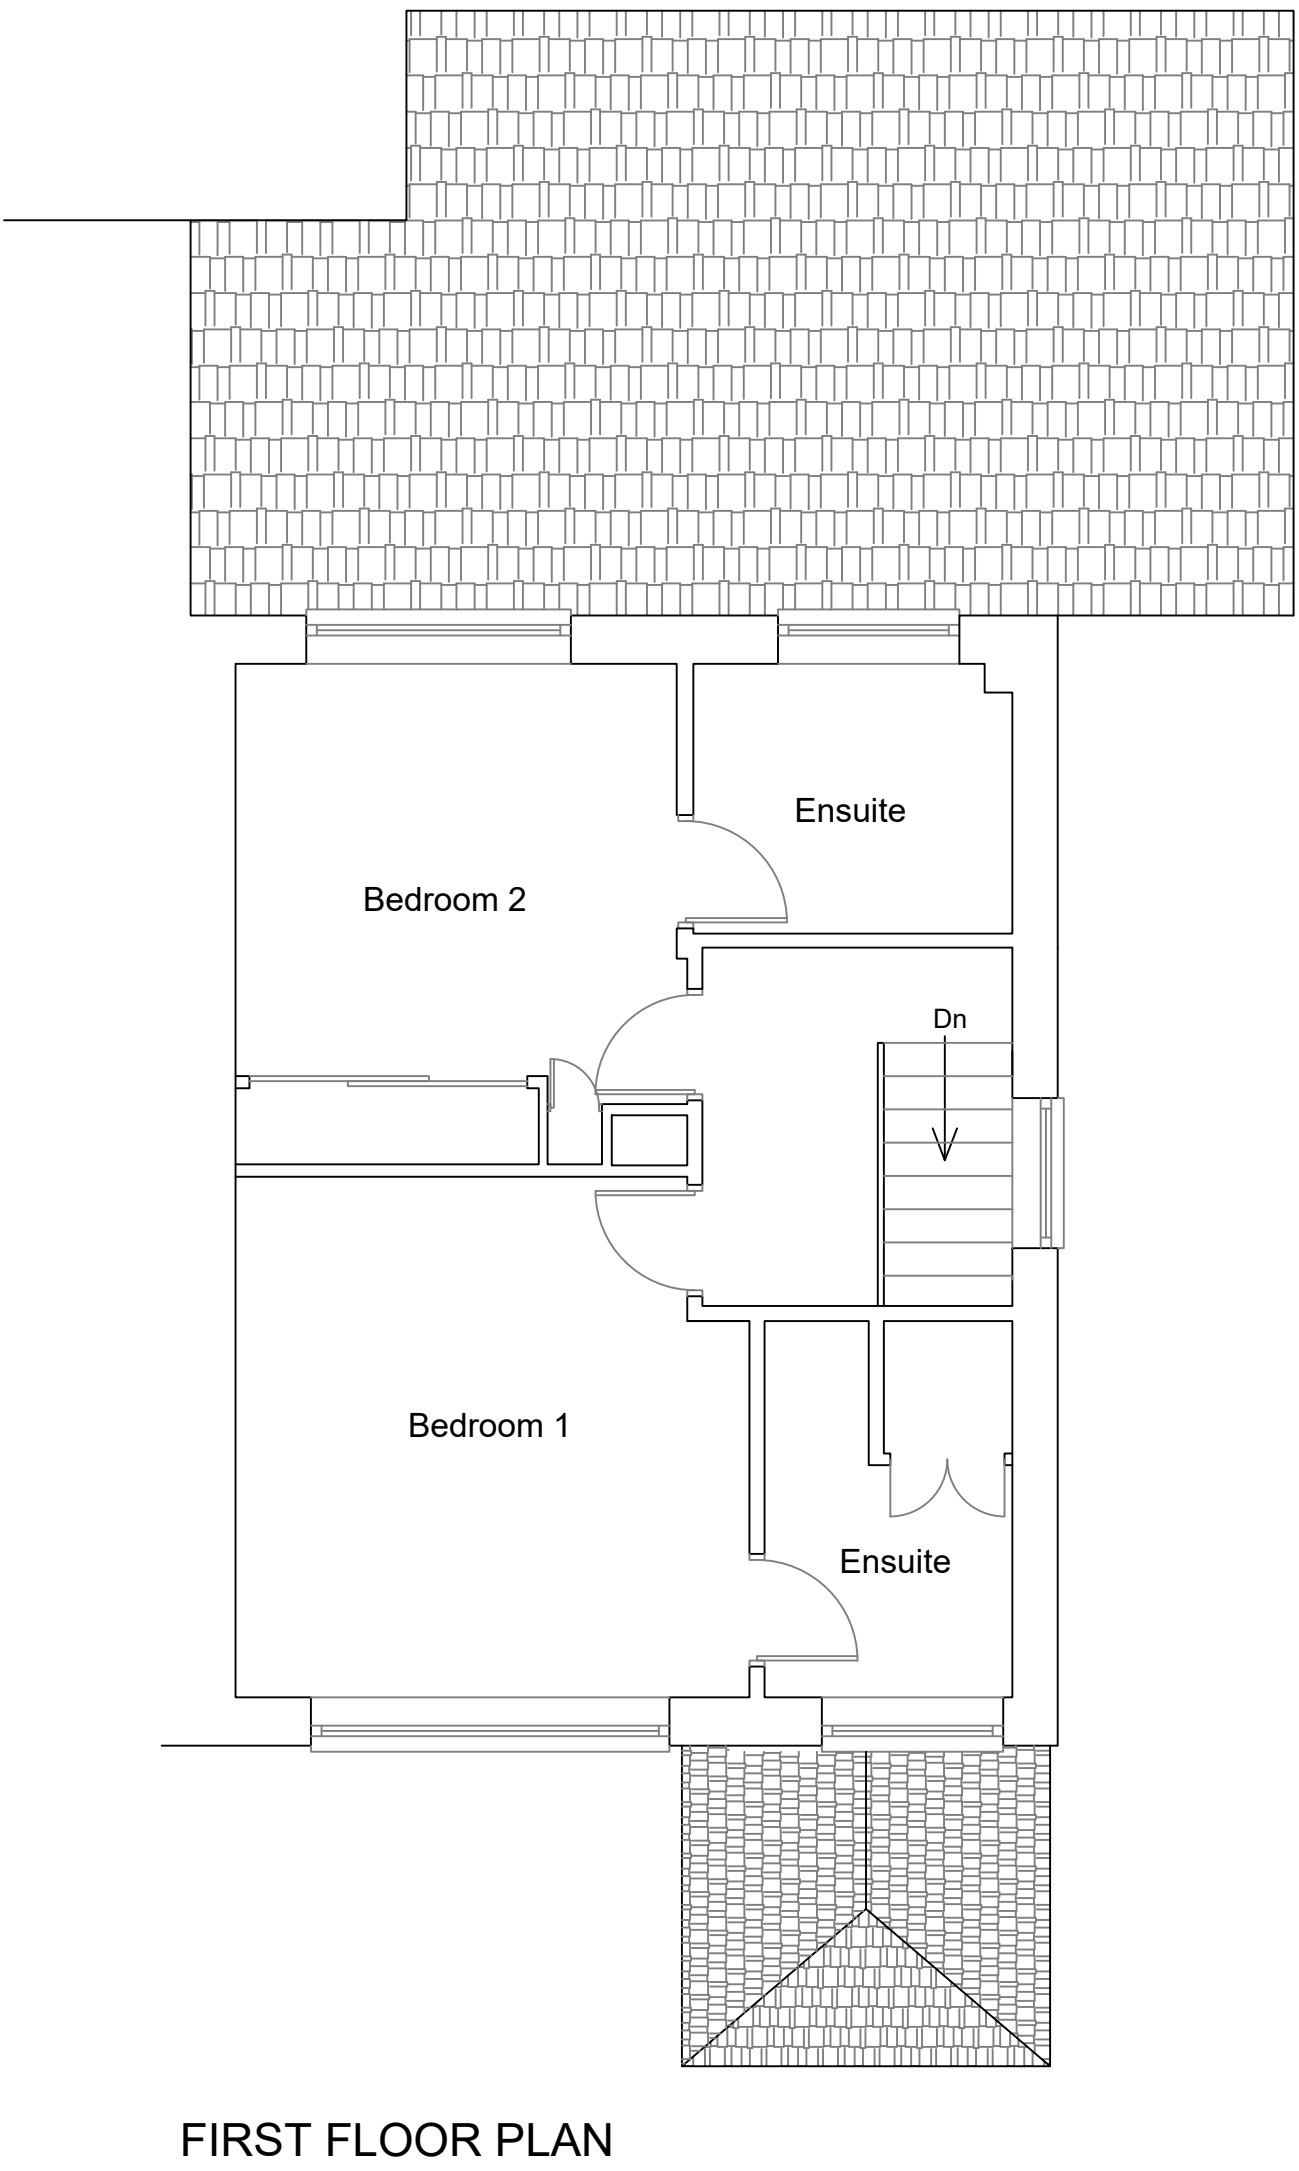


This drawing is copyright. Do not scale from prints.
Contractors are to check all dimensions on site before
ordering materials.
Please read in conjunction
with all Structural Engineers details and calculations.

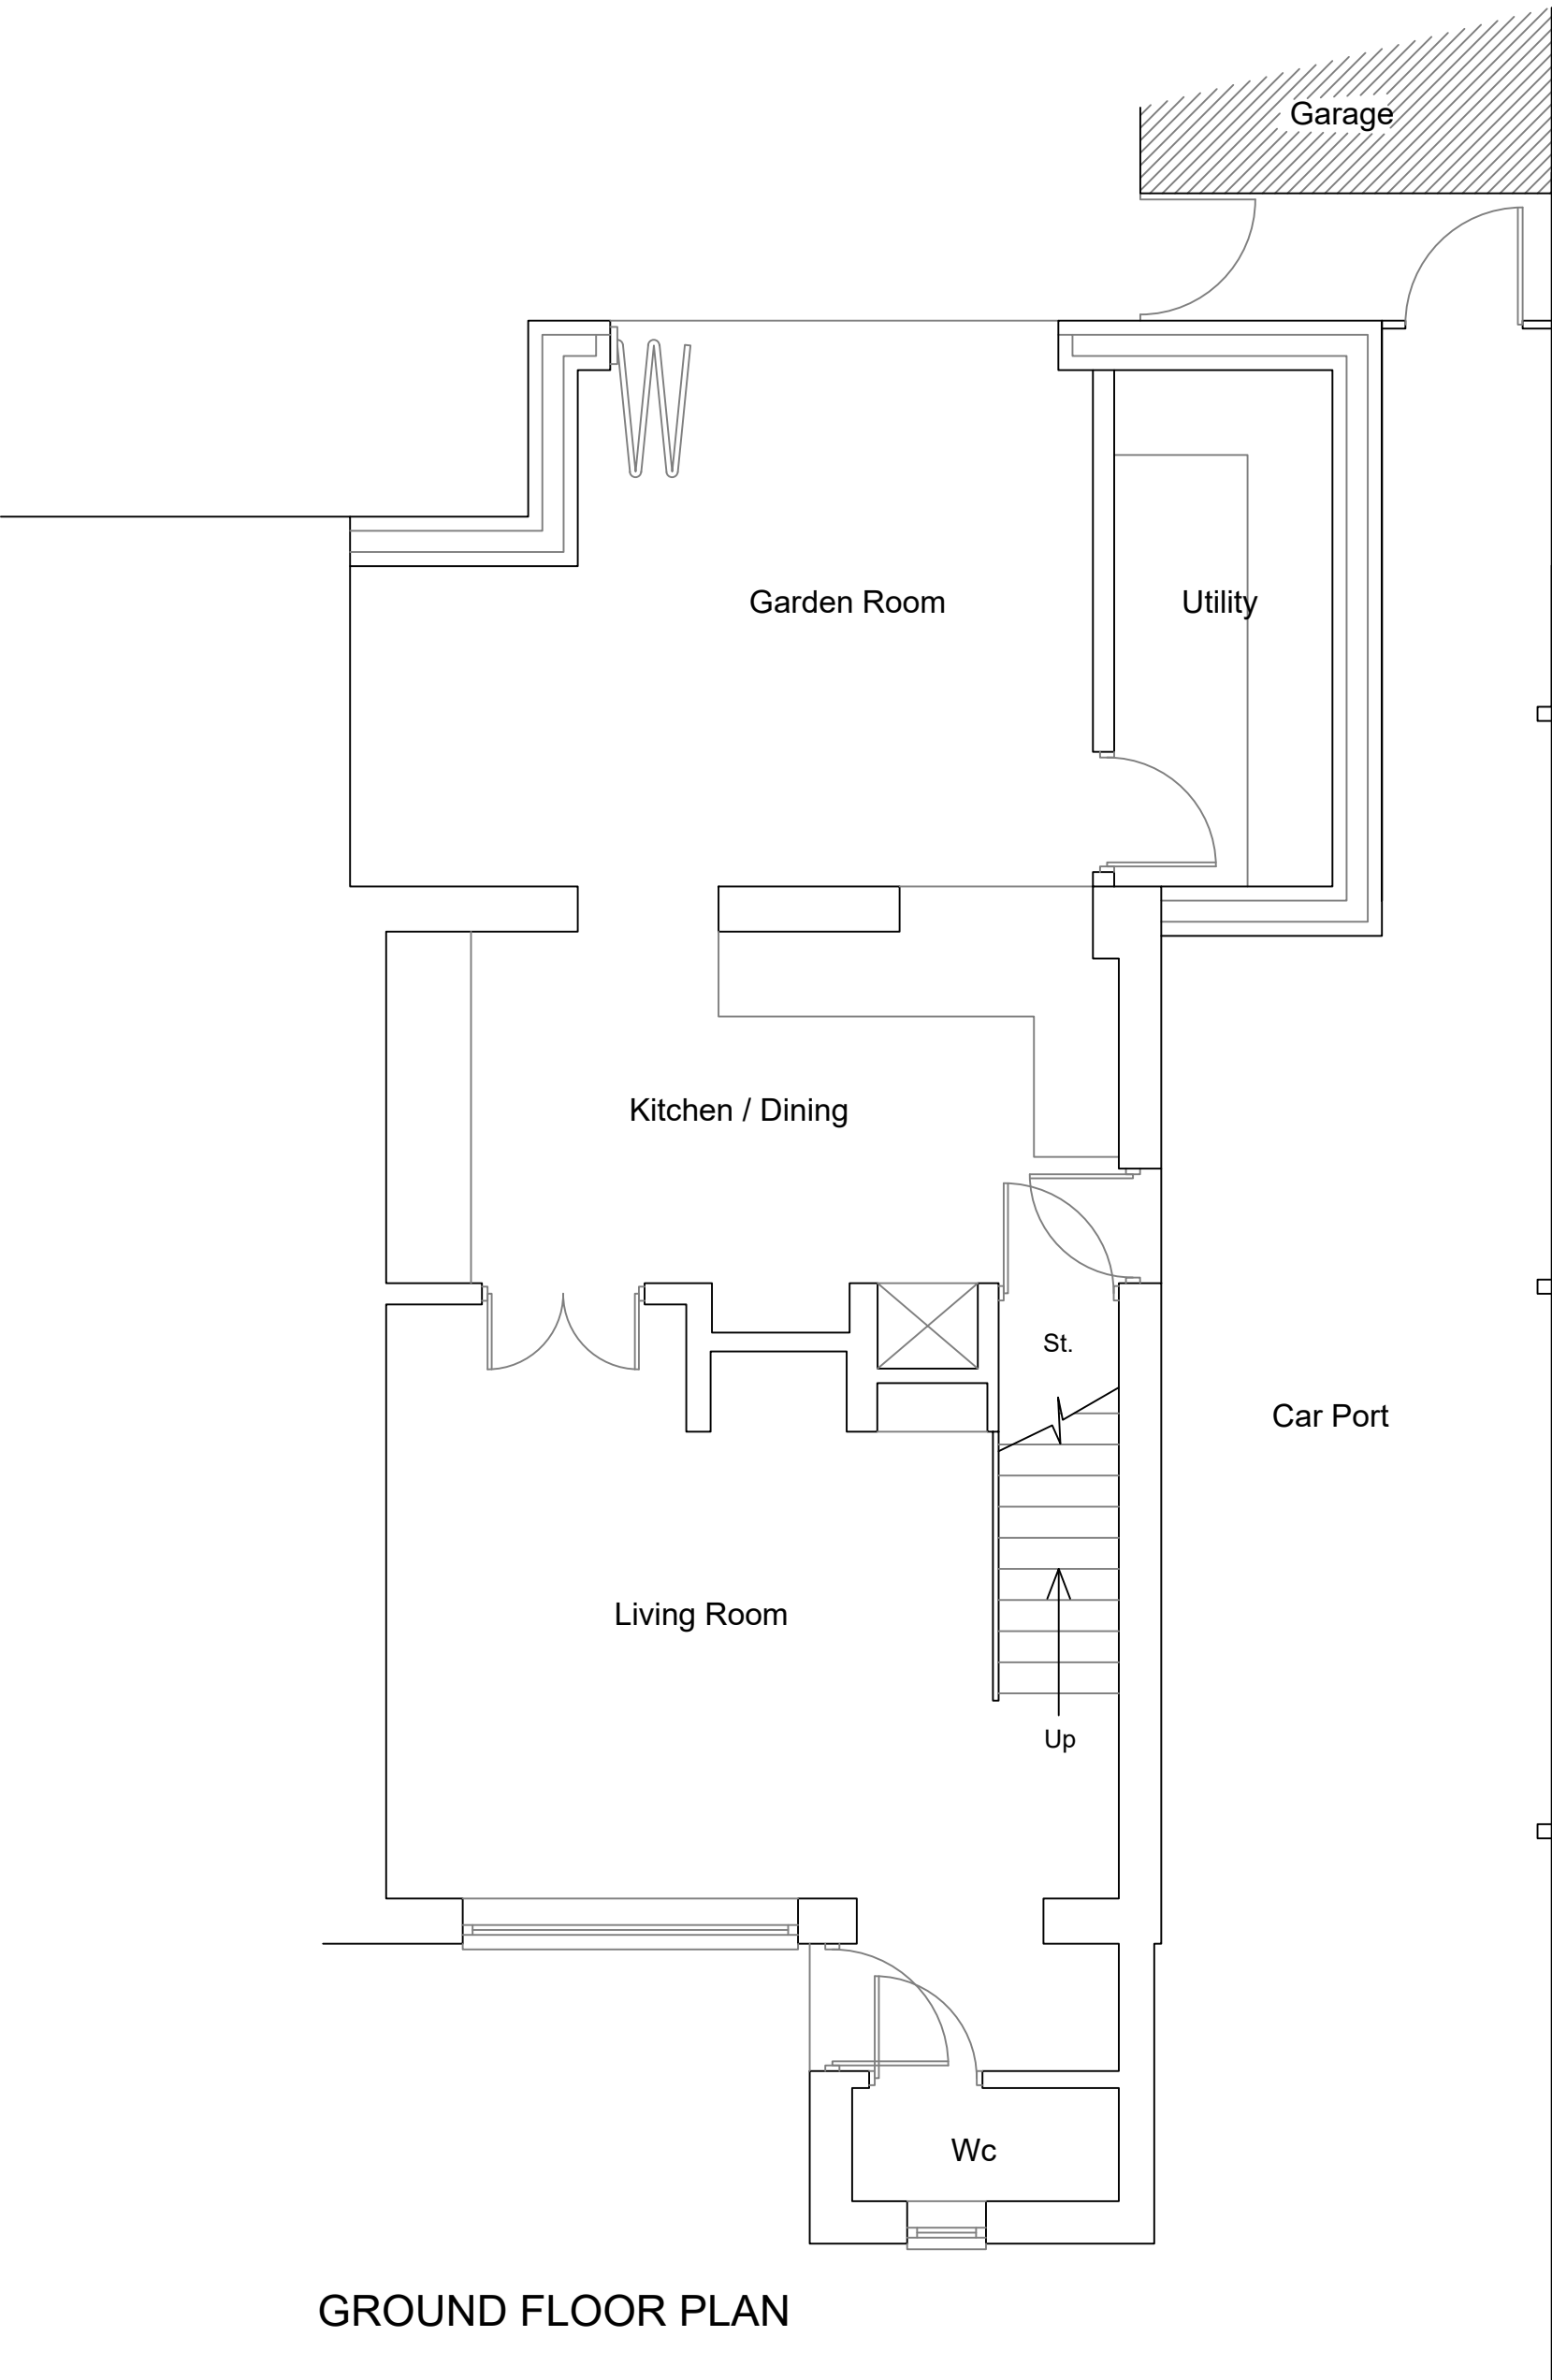

C	AMENDMENTS FOLLOWING CONSULTATION WITH PLANNING	12.09.23
B	AMENDMENTS FOLLOWING CONSULTATION WITH PLANNING	08.08.23
A	CLIENTS AMENDMENTS	16.06.23
REVISION	AMENDMENT	DATE

**Deeside Architectural
Design Limited**

CHARTERED ARCHITECTS, TECHNICIANS, SURVEYORS
25 High Park, Hawarden, Flintshire CH5 3EF
Tel: 07738 584 900
Email: deesidearchitectural@gmail.com

RIBA

CLIENT Mr. R. Thomas 15 Ffordd Morgan Llay Wrexham LL12 0RR	DRAWING TITLE Proposed Extension 15 Ffordd Morgan Llay Wrexham LL12 0RR PROPOSED PLANS & ELEVATIONS	Date May '23	Scale 1:50@A1
Drawing No. 2023/21/P	Rev C		