

RETAINING WALL
OMITTED FOR
CLARITY

SOUTH WEST

FLAT ROOFED SECTION

CONCRETE BACKUP

SOUTHEAST

PROFILING CRABING

PROFILING STEEL SHEETING WITH ROOFLIGHTS

PROFILING CRABING IN NORTH GREY

SECURITY LIGHTS

NORTH WEST

PROFILING CRABING

FLAT ROOF

17/17

UNIT 1

UNIT 2

FLOOR PLAN

16400


16400




PROPOSED EXTENSION at FORMER JOINERY WORKS
MOLD ROAD, GWERSYLLT, WREXHAM, LL11 4AQ

Existing plan and elevations

SOUTHWEST ELEVATION

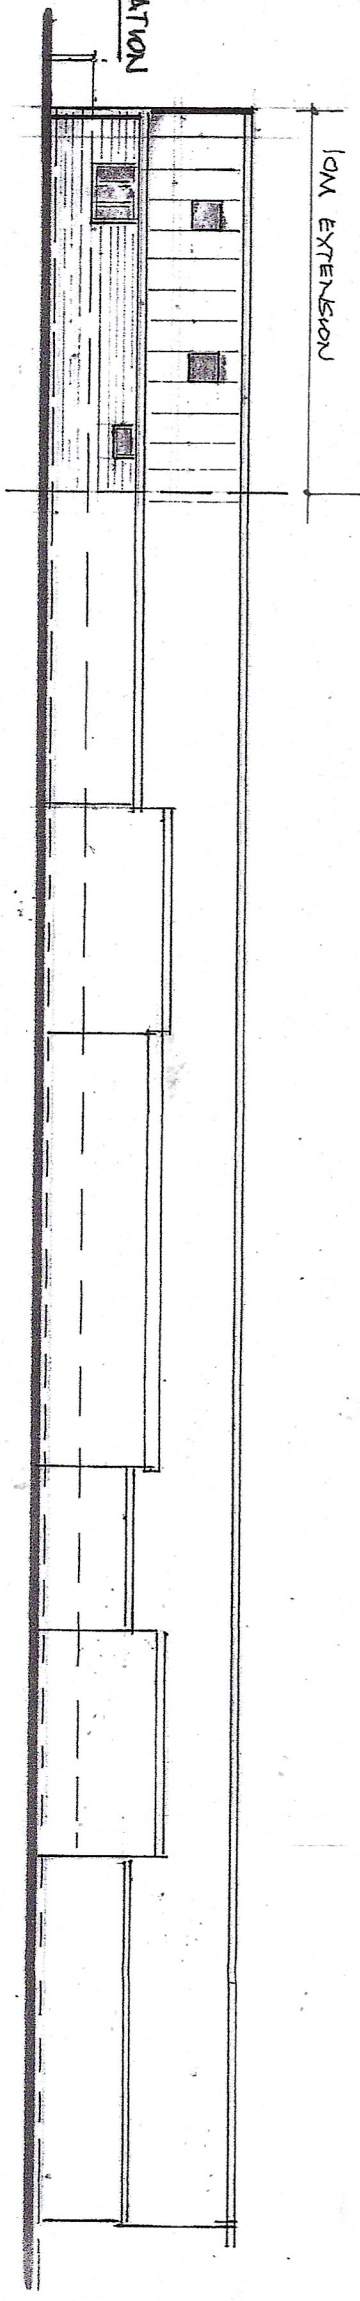


NORTH EAST ELEVATION

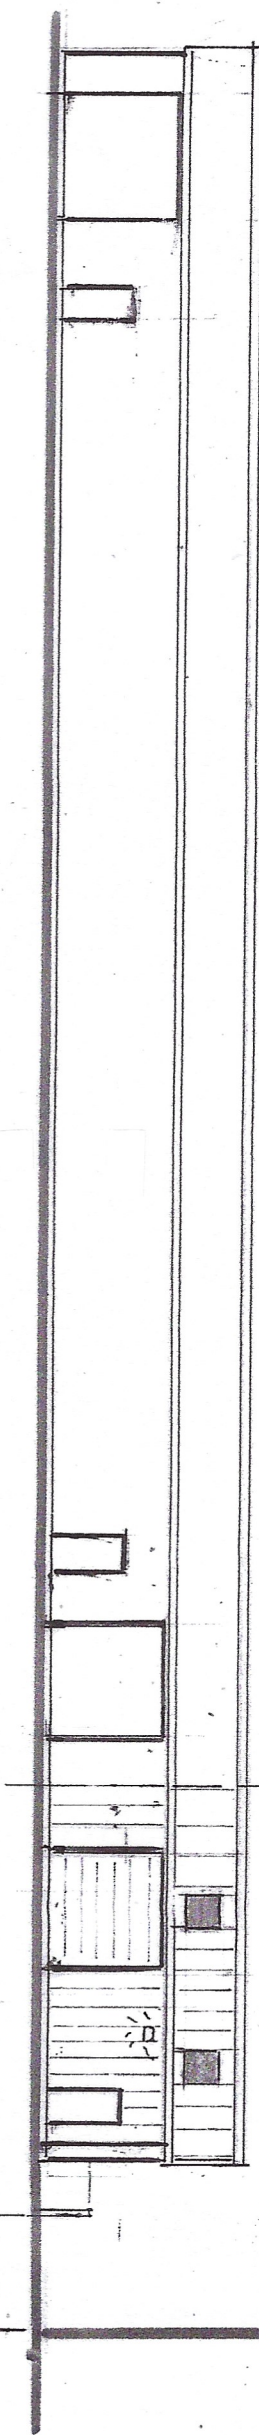

END TO MAIN CORNER

NOTE
SOUTH EAST + NORTH
WEST ELEVATION WILL
BE AS EXISTING.

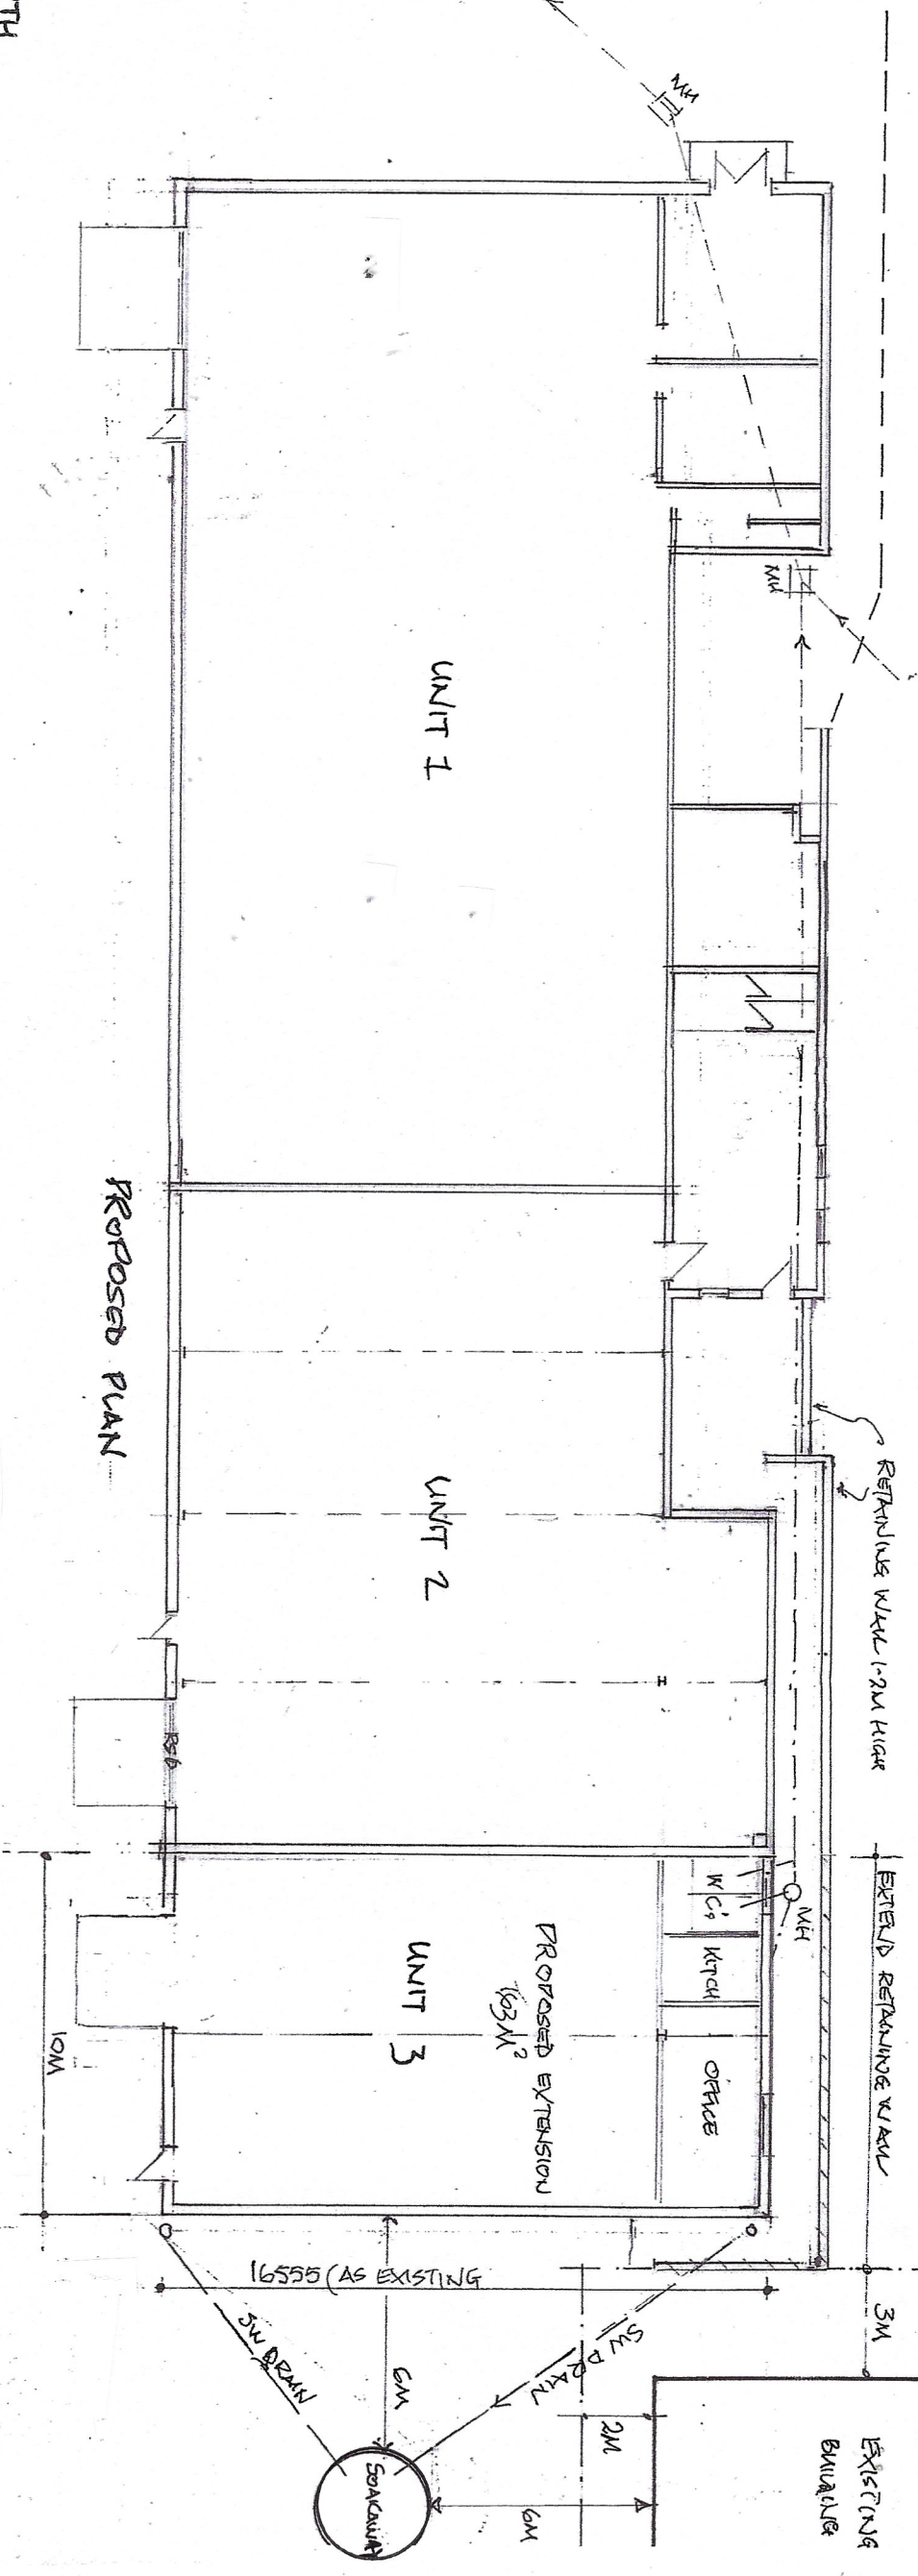

PROPOSED PLAN



PROPOSED EXTENSION at FORMER JOINERY WORKS
MOLD ROAD, GWERSYLLT, WREXHAM, LL11 4AQ

Proposed plan and north elevations
(south east & north west remain as existing)