



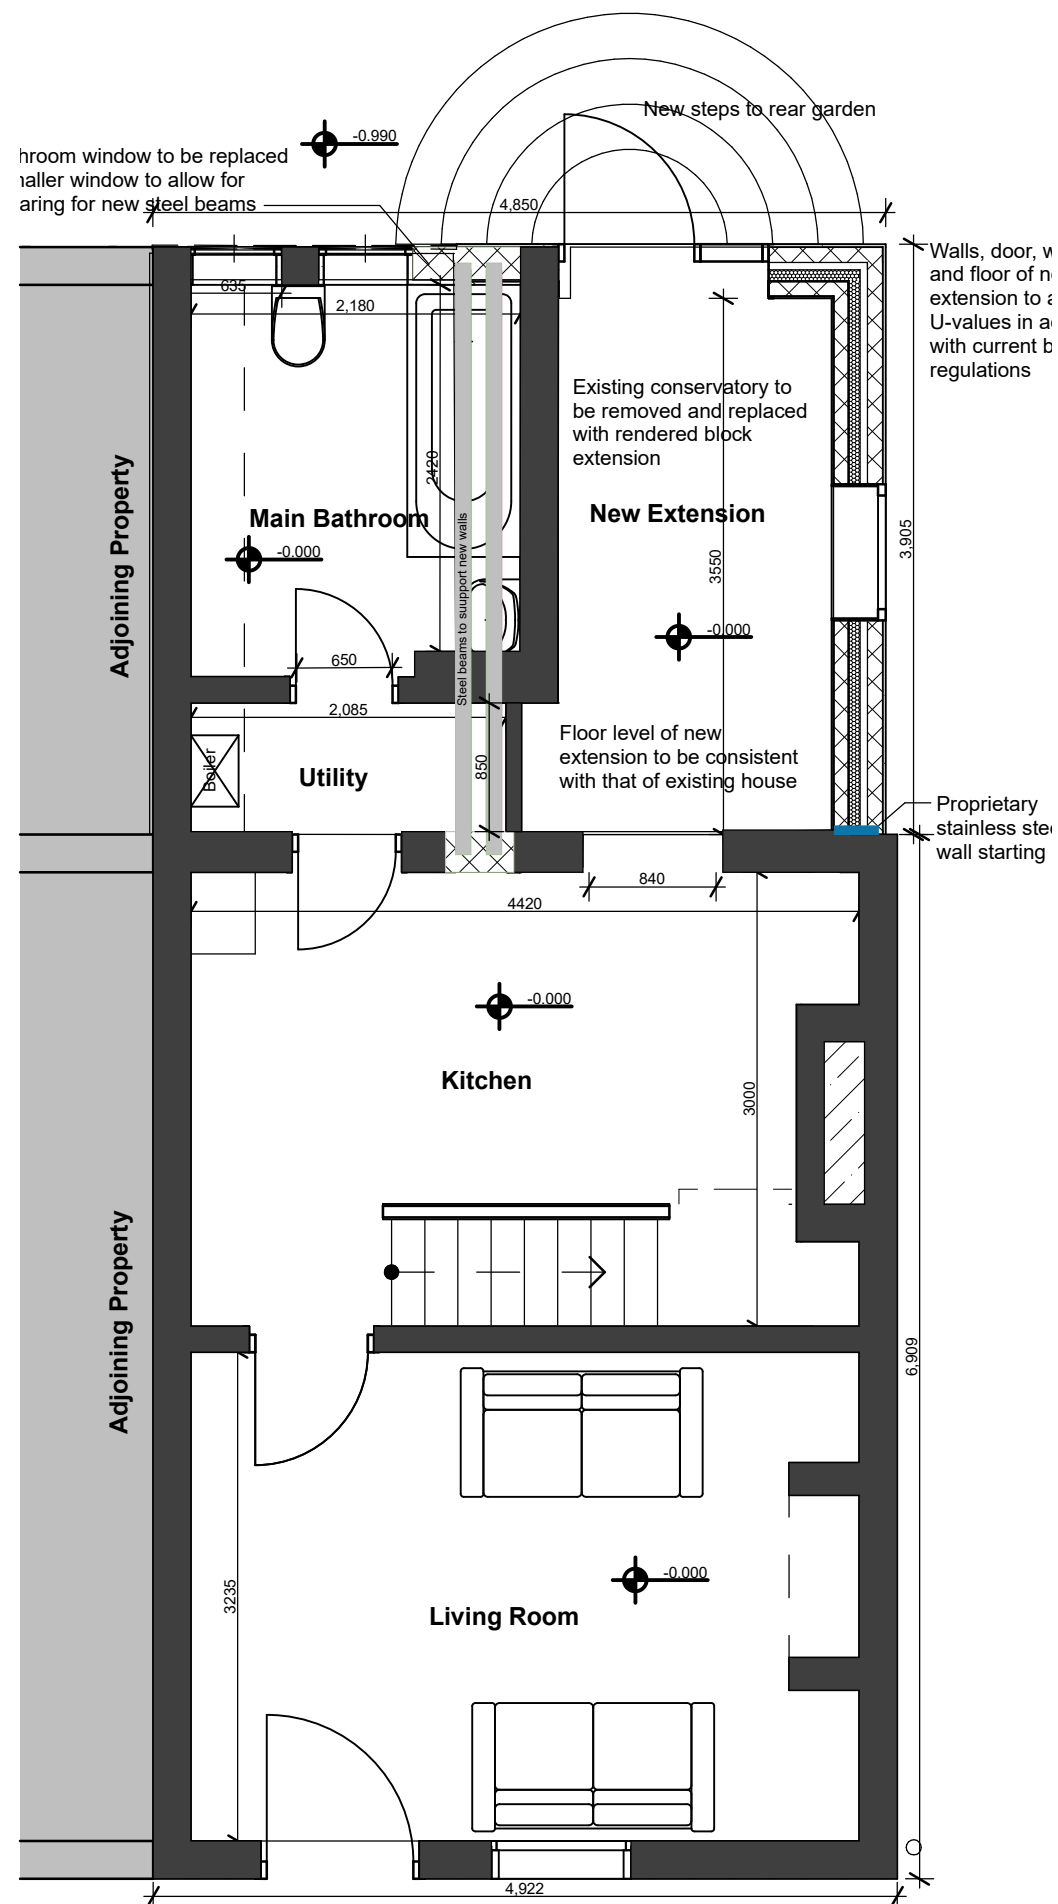

1

GF-Ground Floor (internal)

1:50

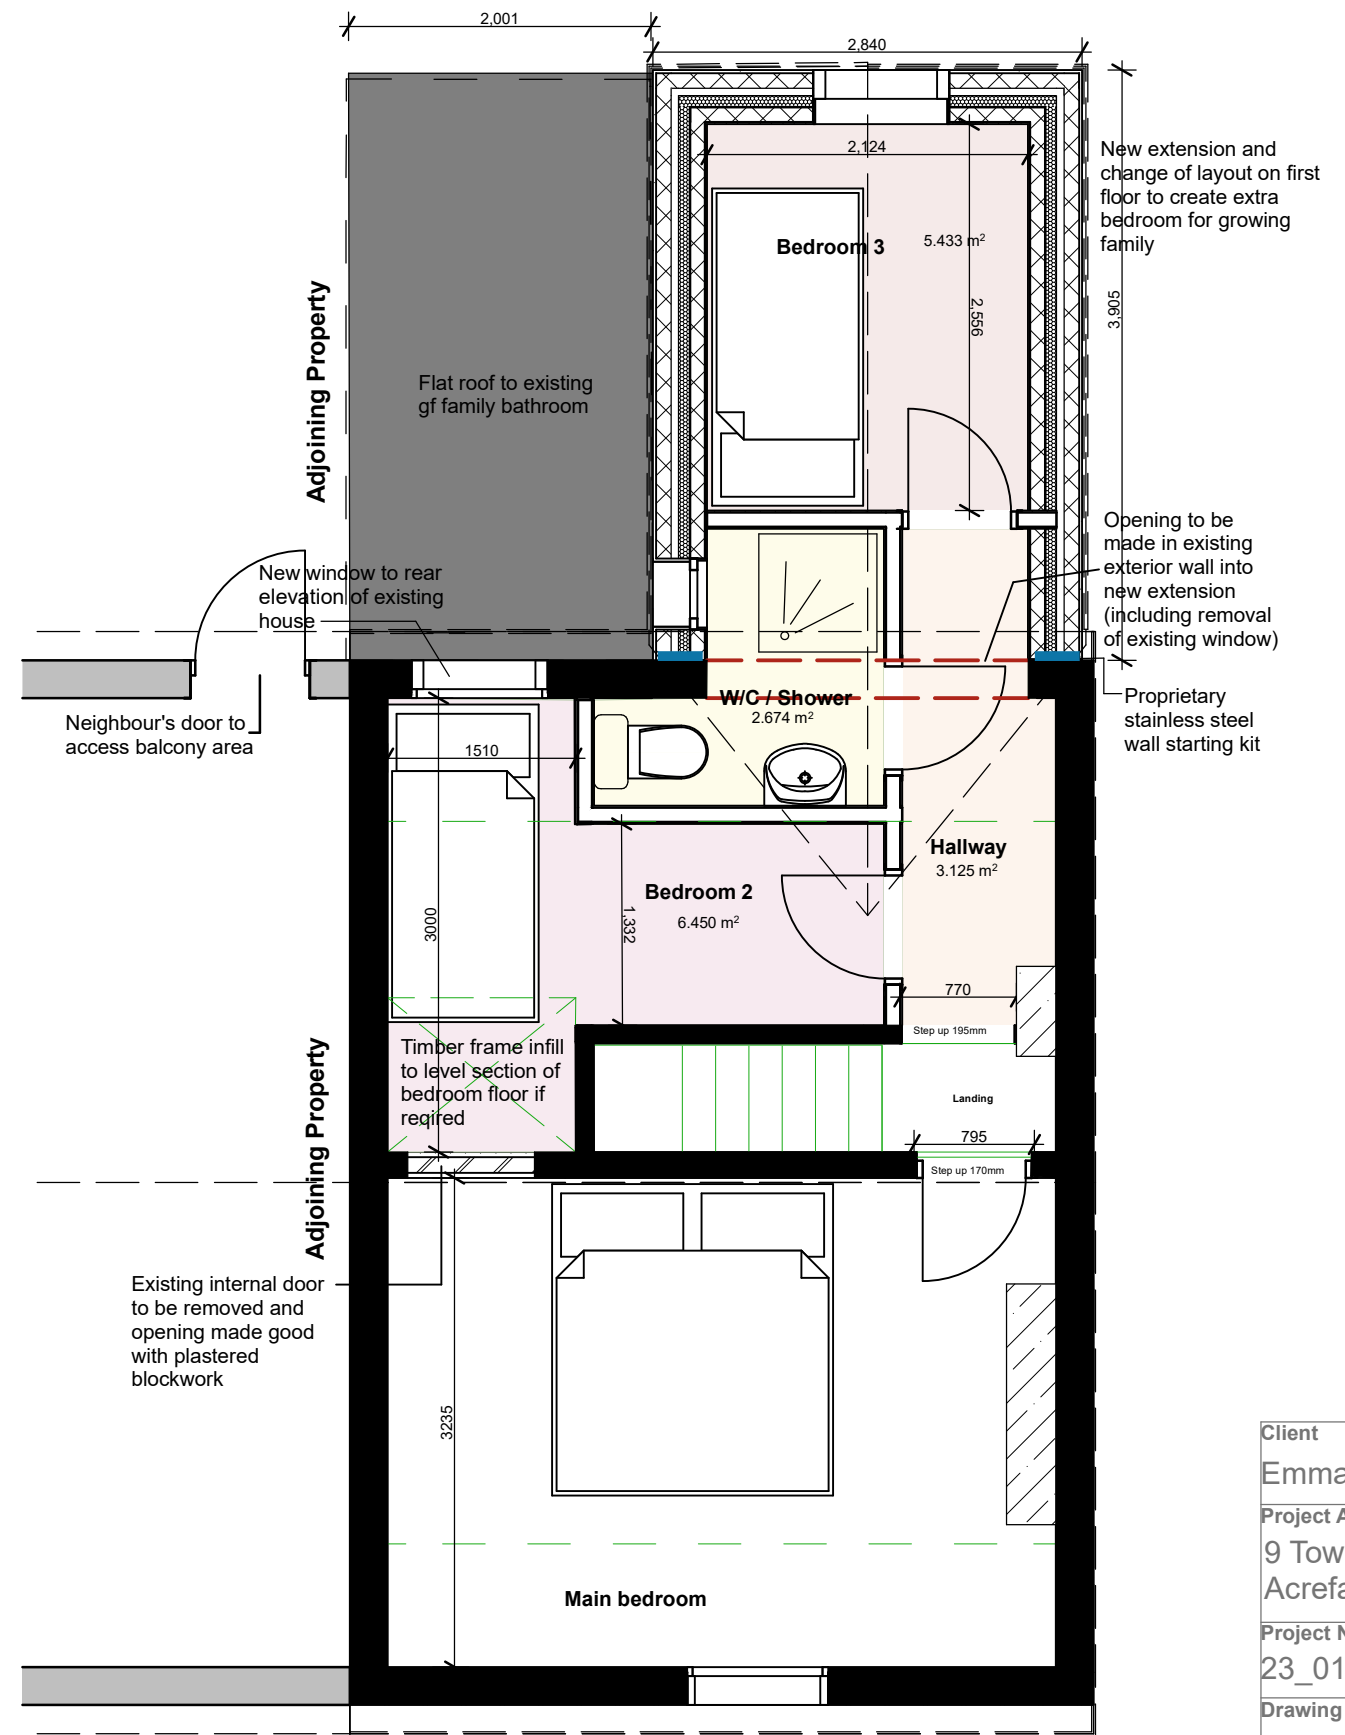

2

First Floor

Client	
Emma and Steve Jones	
Project Address	
9 Tower Hill	
Acrefair LL14 3ST	
Project Number	Drawing Scale
23_01	1:50 @ A3
Drawing Title	
Elevations	
Drawing Number	
23501-Z-P-00/03-SK1	