


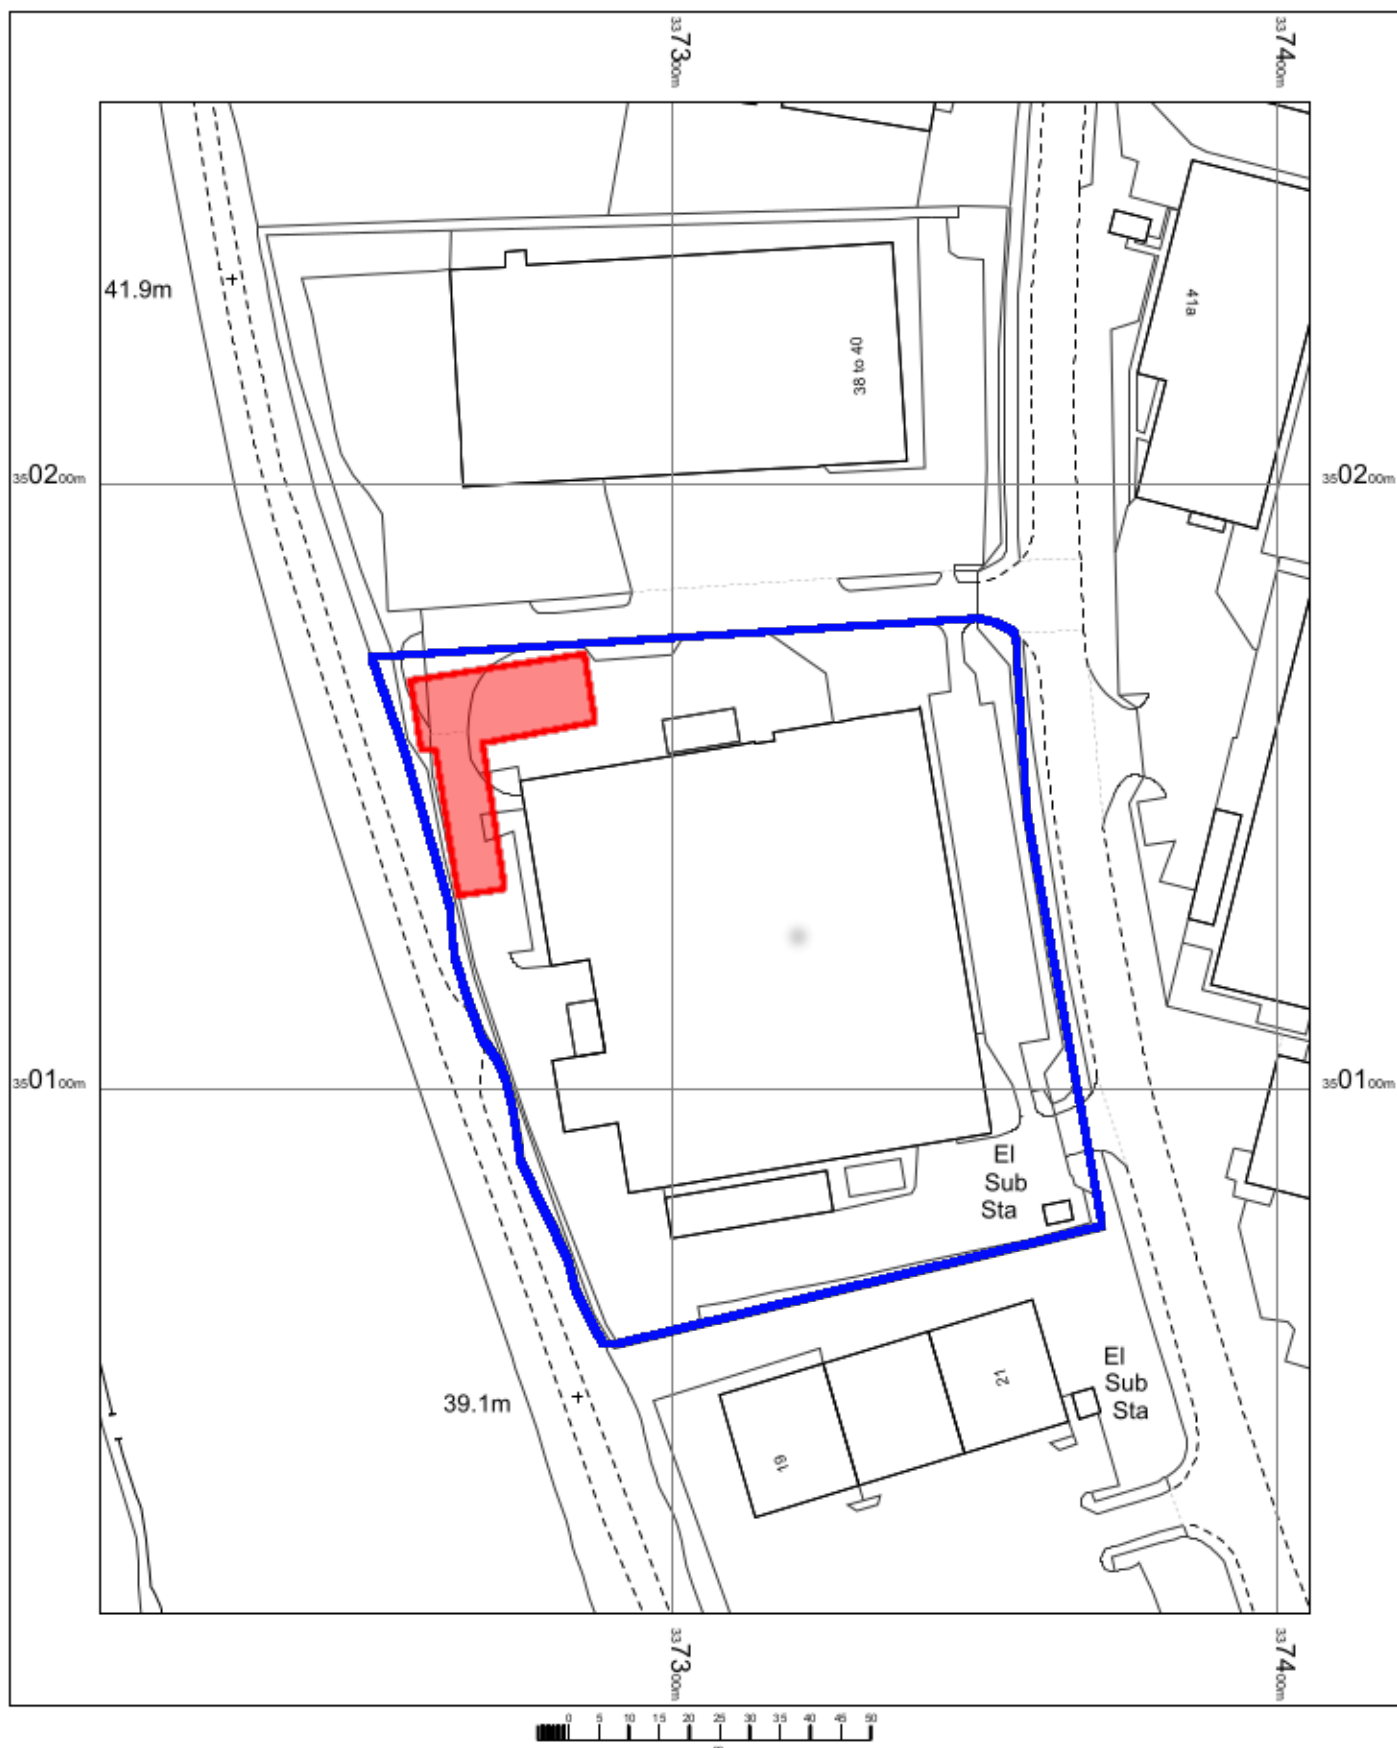

Location Plan

Topwood Ltd
36 Abenbury Way
Wrexham
LL13 9UZ

OS MasterMap 1250/2500/10000 scale
Thursday, June 15, 2023, ID: HMC-01109409
www.themapcentre.com

1:1250 scale print at A4, Centre: 337305 E, 350138 N

© Crown Copyright Ordnance Survey. Licence no. 100018971



THE MAP CENTRE
www.themapcentre.com

