


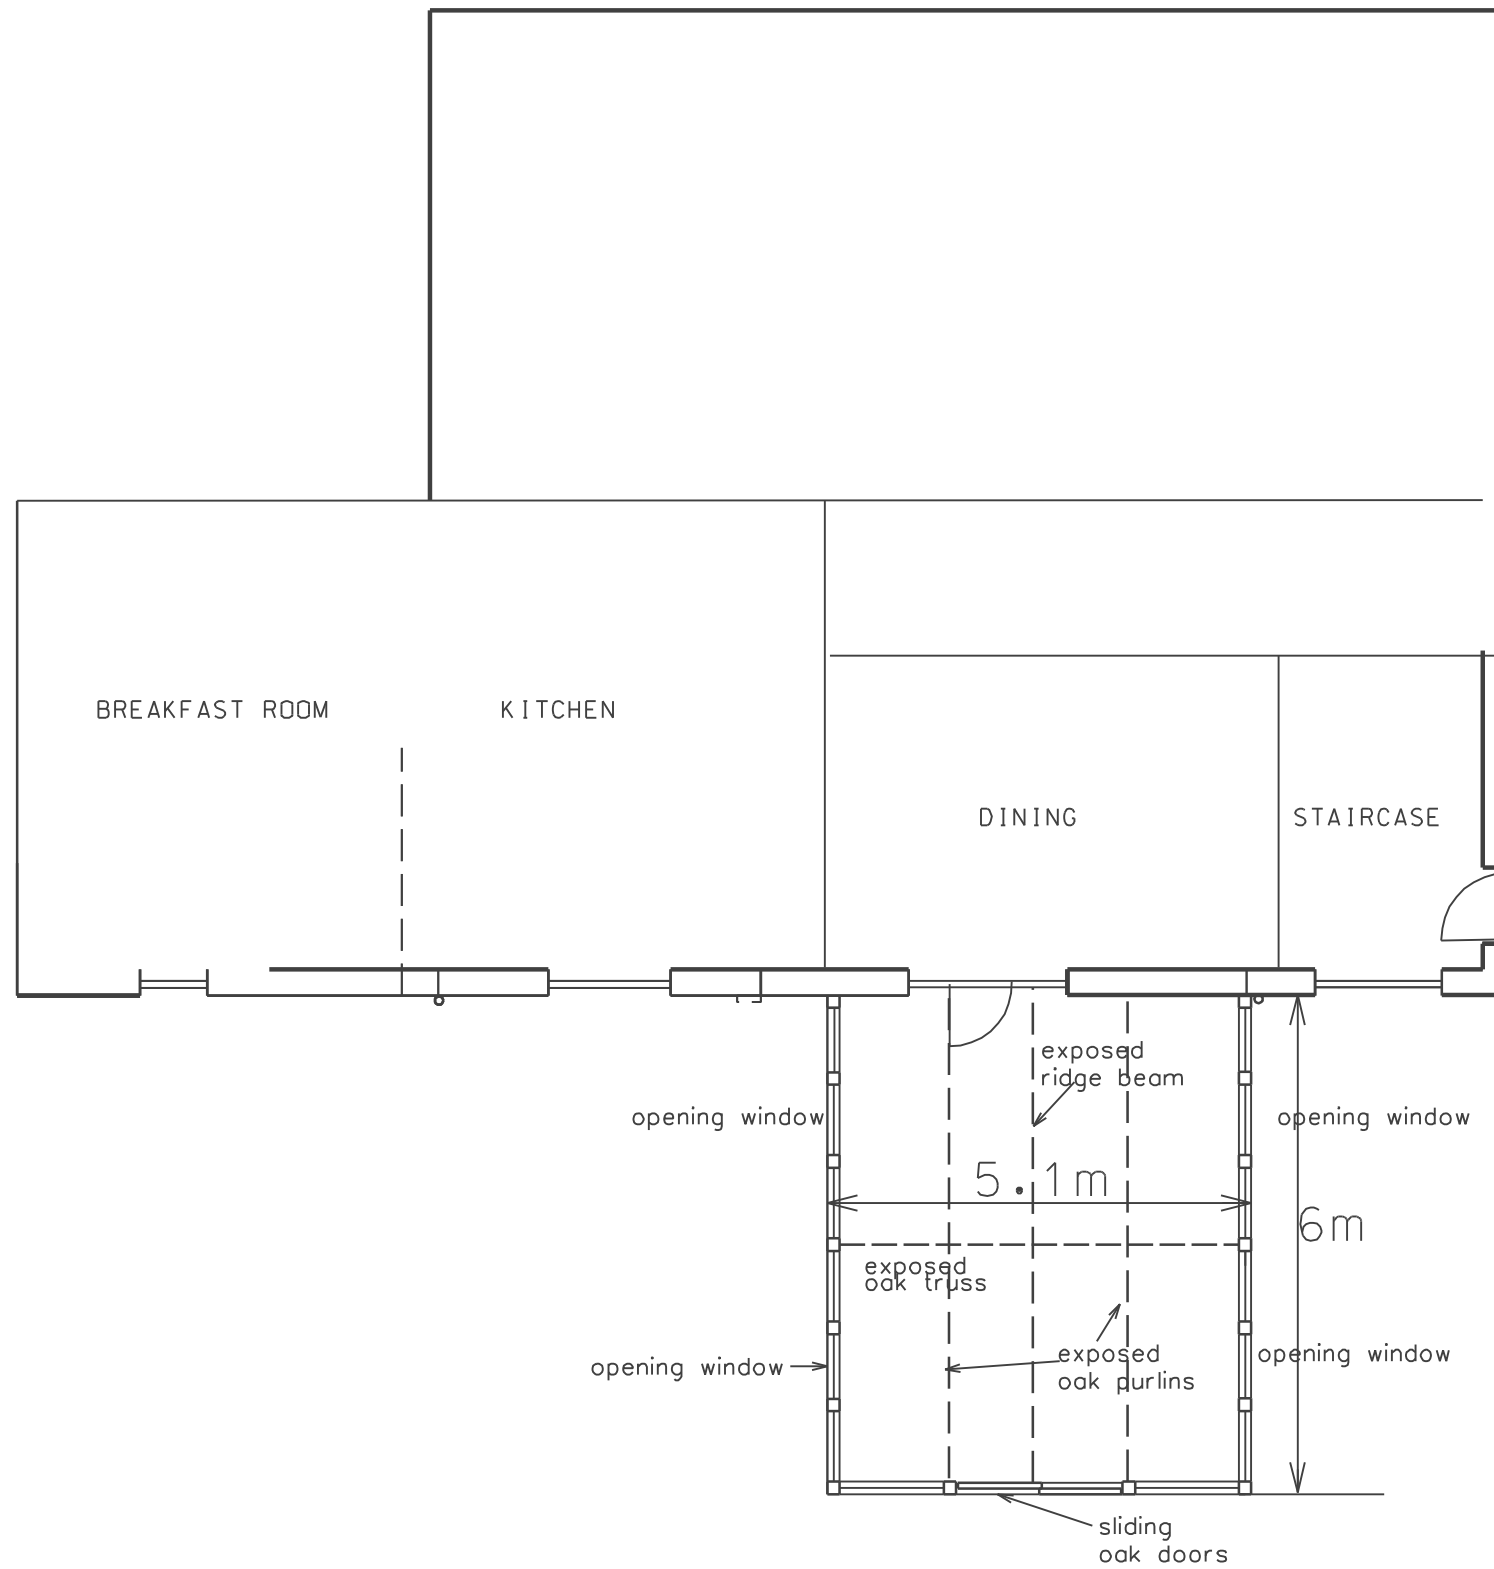

PLAN AS PROPOSED

John Pugh FRICS Chartered Building Surveyor, Conservation Consultant
 Bryn Coch Farm, Llanfair DC, Ruthin, Denbighshire, LL15 2SH Tele 01824 704358 Fax 704358
 MR. & MRS. S. LLOYD
 ADREFELYN FARM PENELY WREXHAM LL13 0NF
 PROPOSED CONSERVATORY/DINING ROOM
 PROPOSED PLAN
 Drawn Scale 1:100 @ A3 Date 06/23 Status Draw No 507.06 Rev