
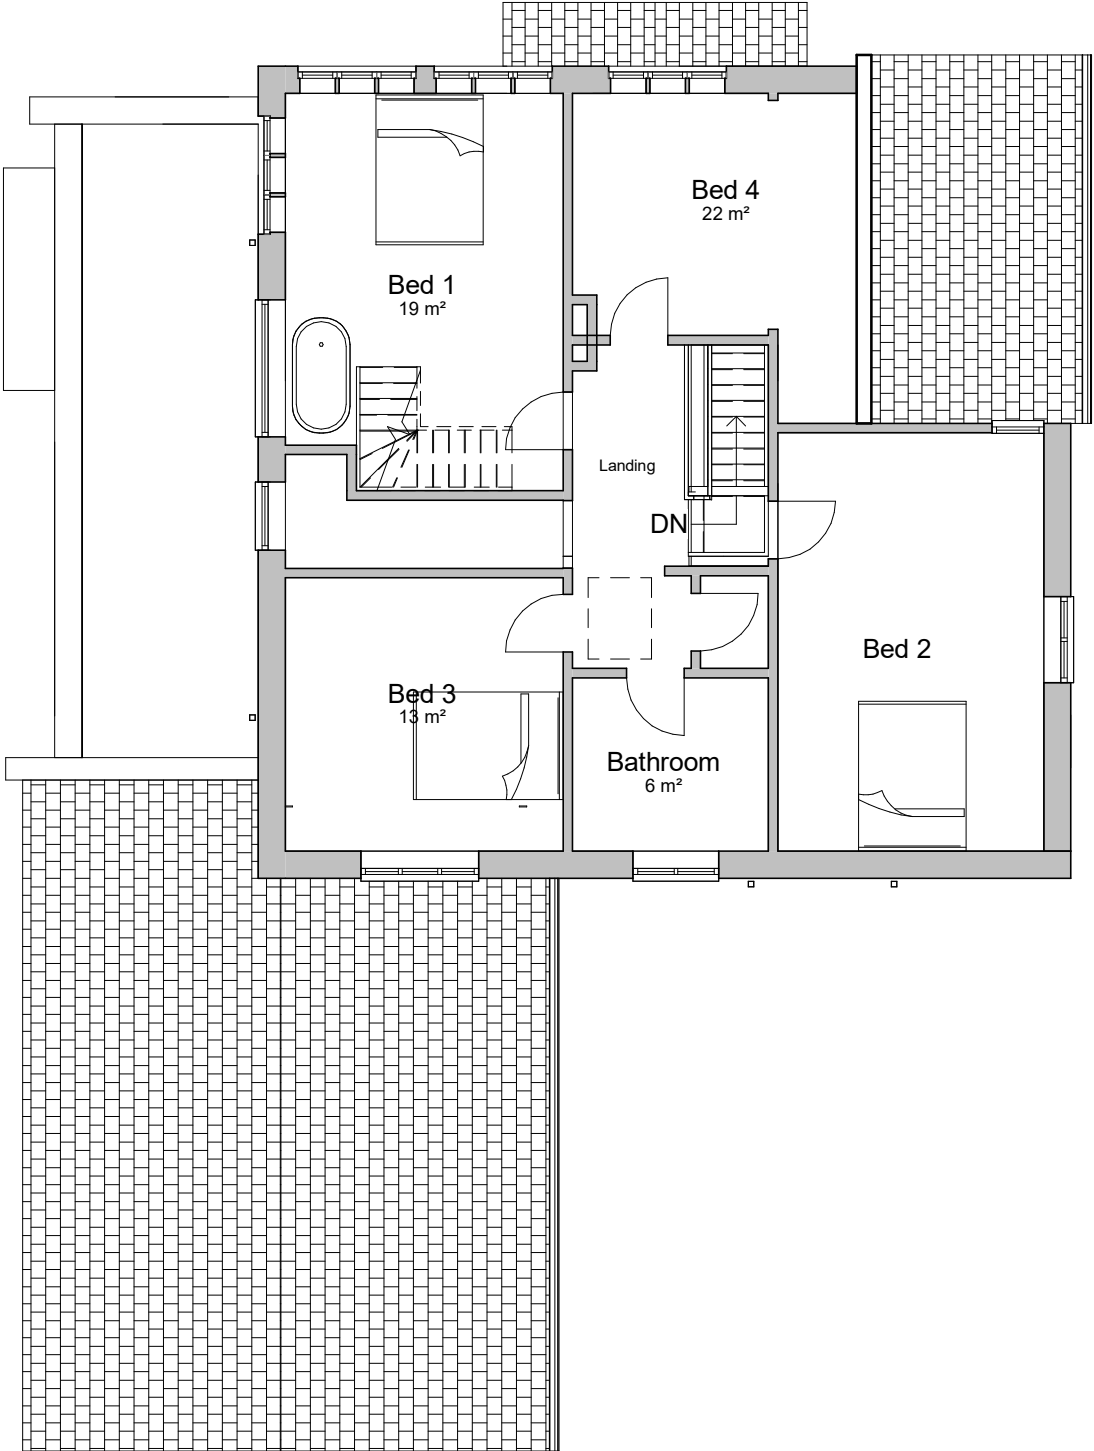


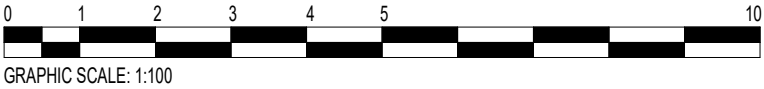

Level 2- FF Plan
1 : 100

No.		Description		Date		 Glenn Cavill Design For Life	Glenn Cavill Ltd - Architectural Designer www.glenncavill.com				PROJECT		CLIENT			
1		SF Plan and Dims Added		17.08.21			GENERAL NOTE: This drawing is for planning purposes only and not for construction. Any discrepancies should be highlighted and reported accordingly. Full copyright is to Glenn Cavill Ltd and any use by a third party should be via prior written agreement with Glenn Cavill Ltd.				Lane End, Wynnstay Lane, Marford, LL12 8LF		Duane & Suzanne			
											Date 01.02.21		Project number 2273		Scale (@ A3) 1 : 100	
											DRAWING NUMBER		REV			
											A206		1			
										SHEET		Proposed FF Plan				