



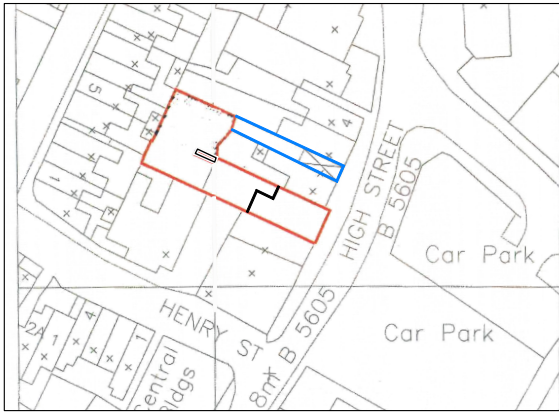

Location map scale 1:1250

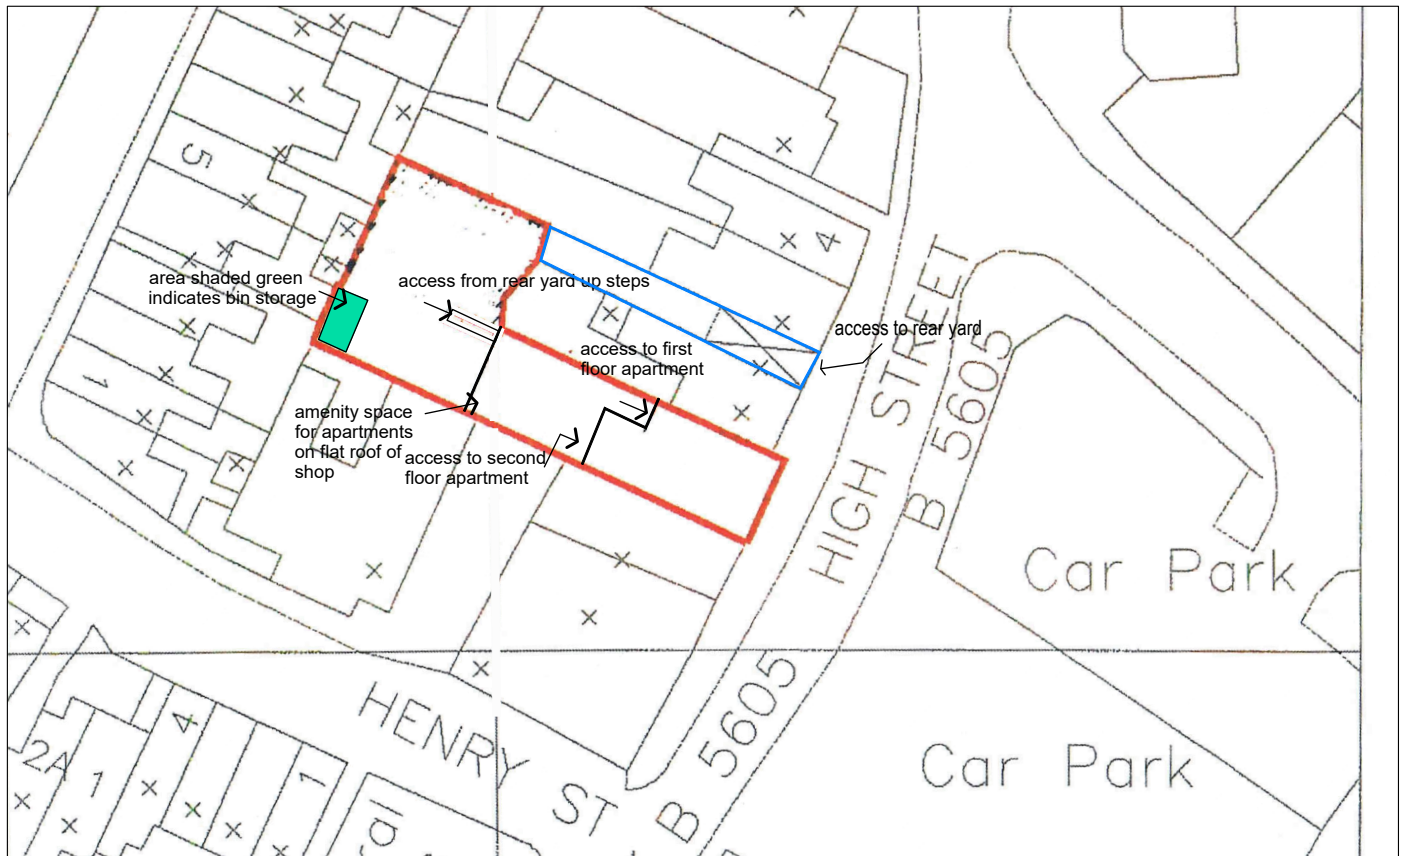

scale 1:500

site and location map

Proposed conversion of first and second floor
shop to 2No 2 bed apartments
at
1A New High Street, Ruabon, Wrexham
for
MALLARD PROPERTIES NO2 LTD

Date June 23
File Ref D-23-04
Drawing Nr. pl-01b



David Mc Kinley

Architectural Consultant

16 Tarlum Road, Omagh, BT78 5QQ

Tel: 07754155390