



Map Legend



Site Boundary

LOCATION PLAN 1:2500




Search Details:

Search Address: Reference: sp/5614
13, Windsor Road,
New Broughton, Wrexham,
LL11 6SU

Grid Reference: 331130,351340

Date of Report: 16 March 2020

Full Terms and Conditions can be found on the following link:
<http://www.landmarkinfo.co.uk/Terms/Show/515>

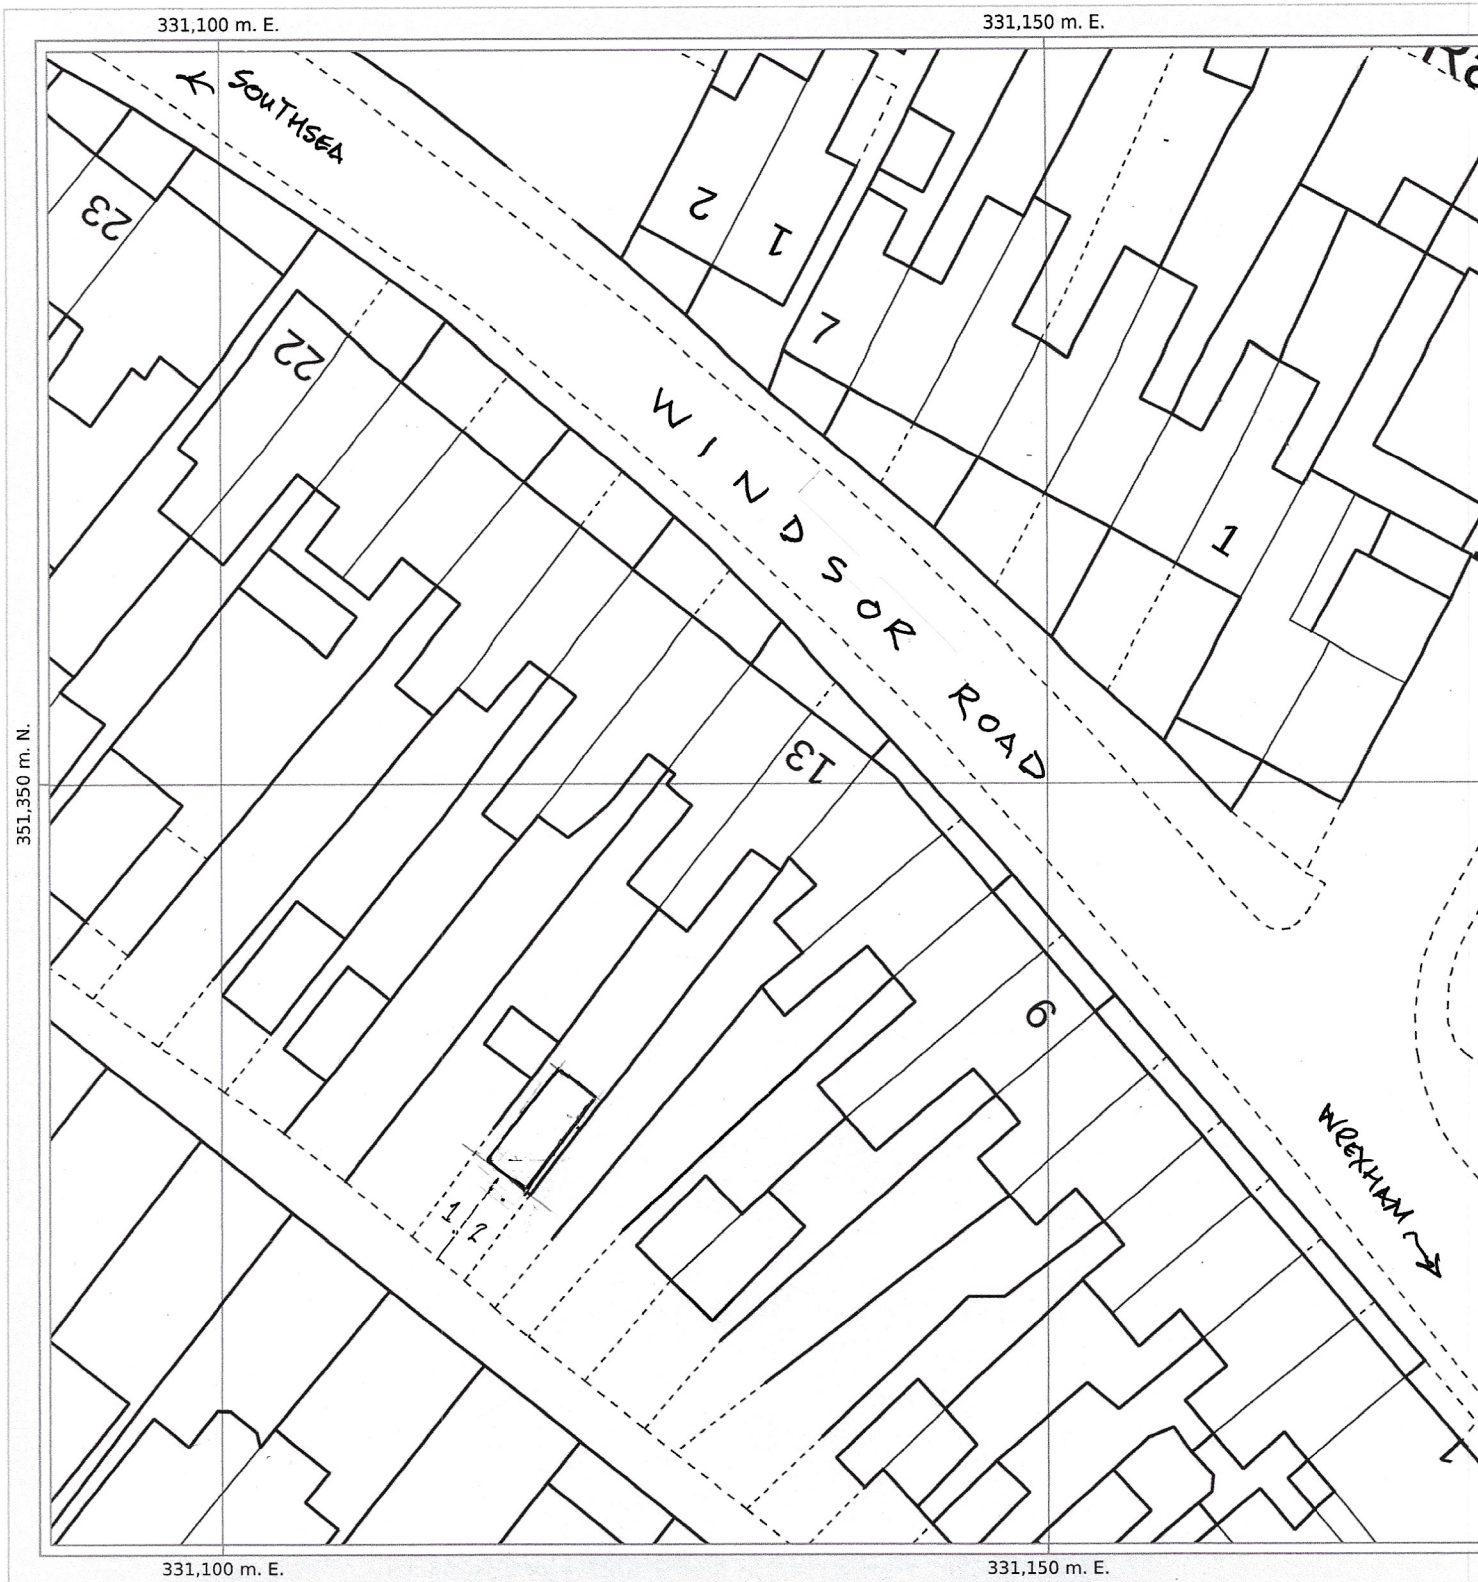

Date of Production: September 26th, 2023

© Crown copyright and database rights 2023 Ordnance Survey OS100035409.


The representation of a road, track or path is no evidence of a right of way.
The representation of features and lines is no evidence of a property boundary.

Order Licence Reference: SP25918



Ground Scal
Bottom Left: 331090 351304 Top Right: 331180
Center: 331135
Area: 901

13, WINDSOR ROAD,
BROUGHTON, WREXHAM, LL1

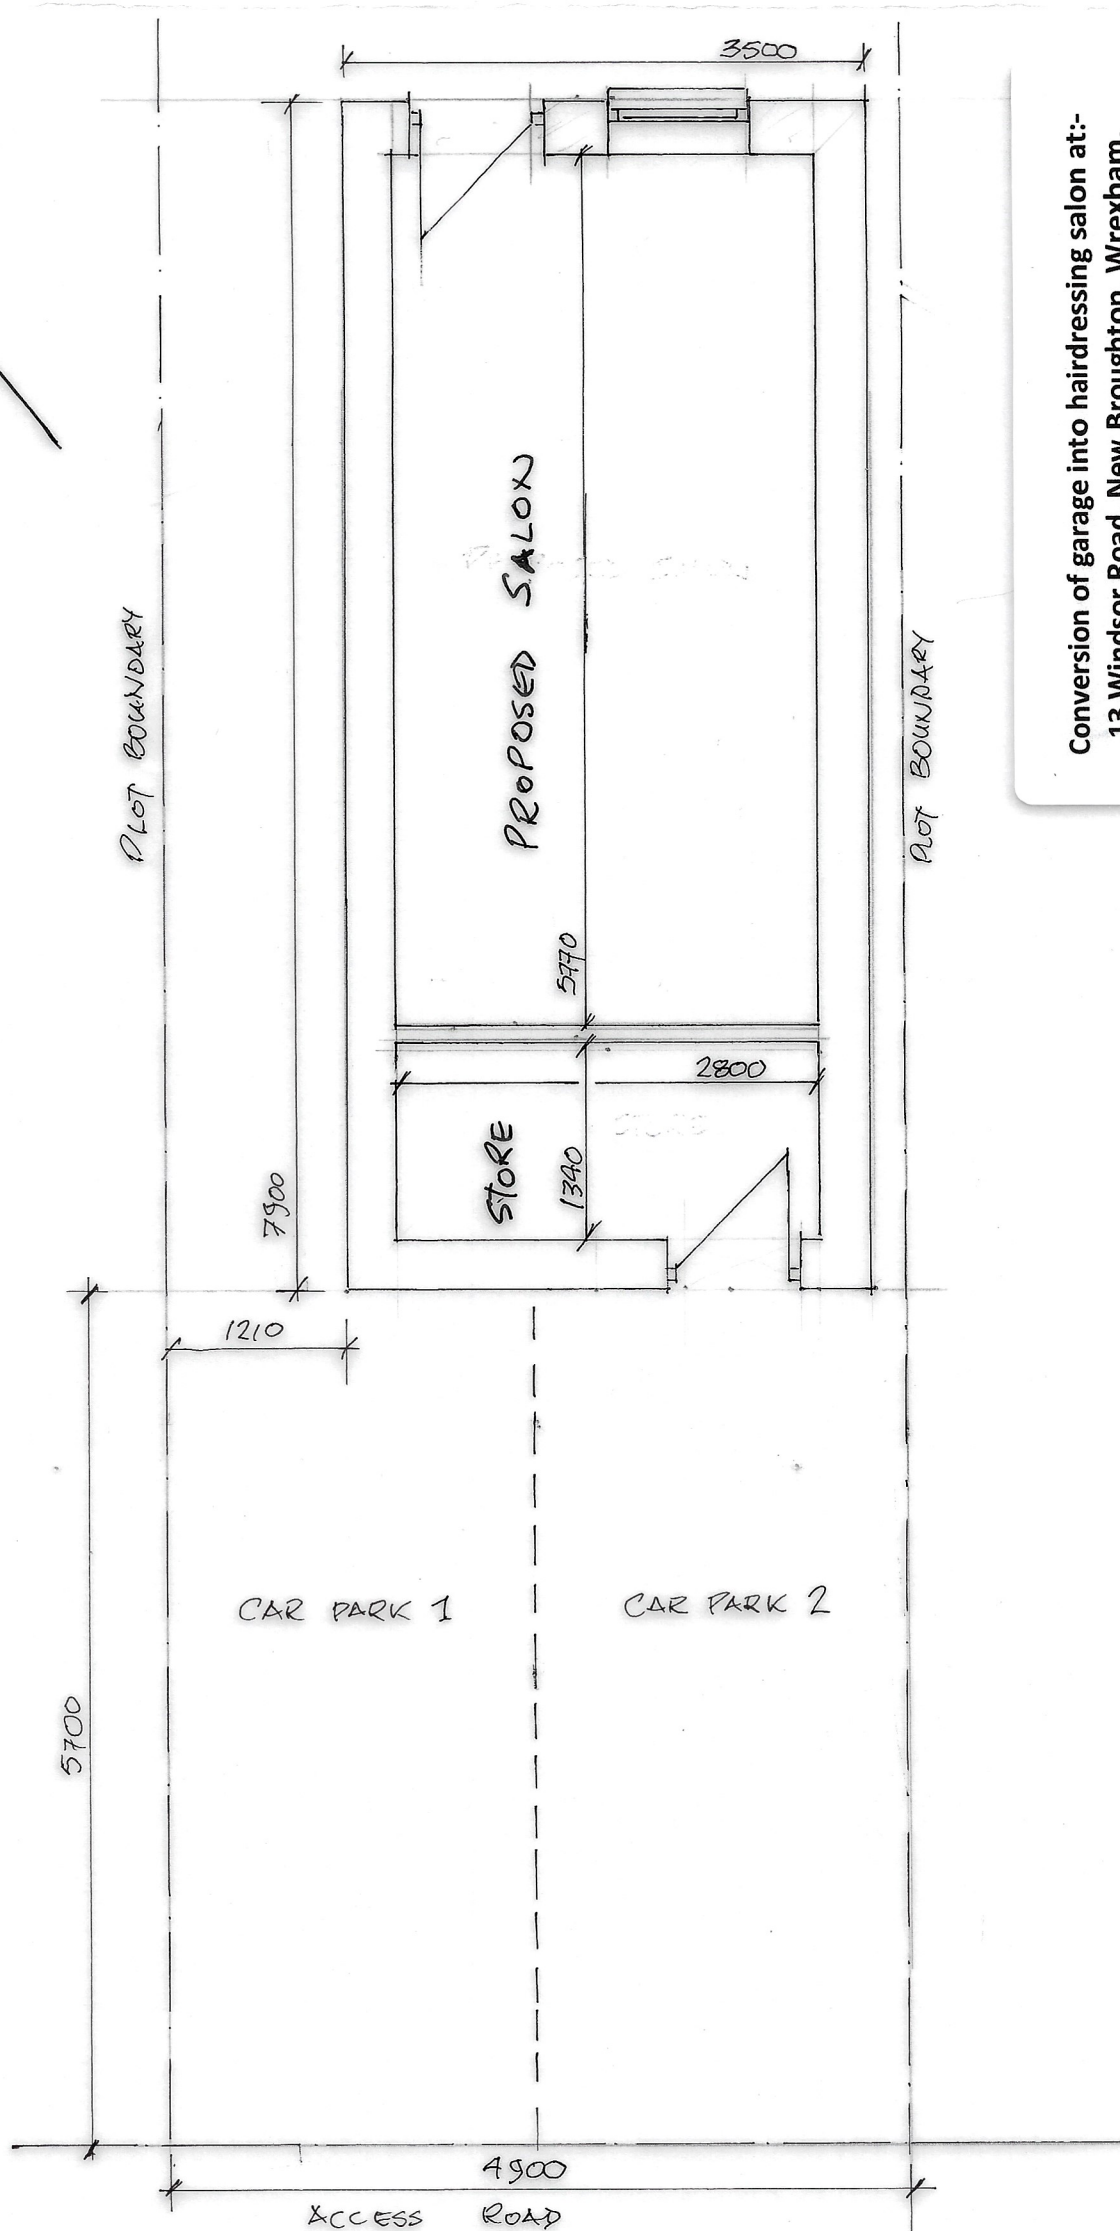

LL116SU

Proposed ground floor layout

Scale 1:50 Drawing No 1 September 2023