


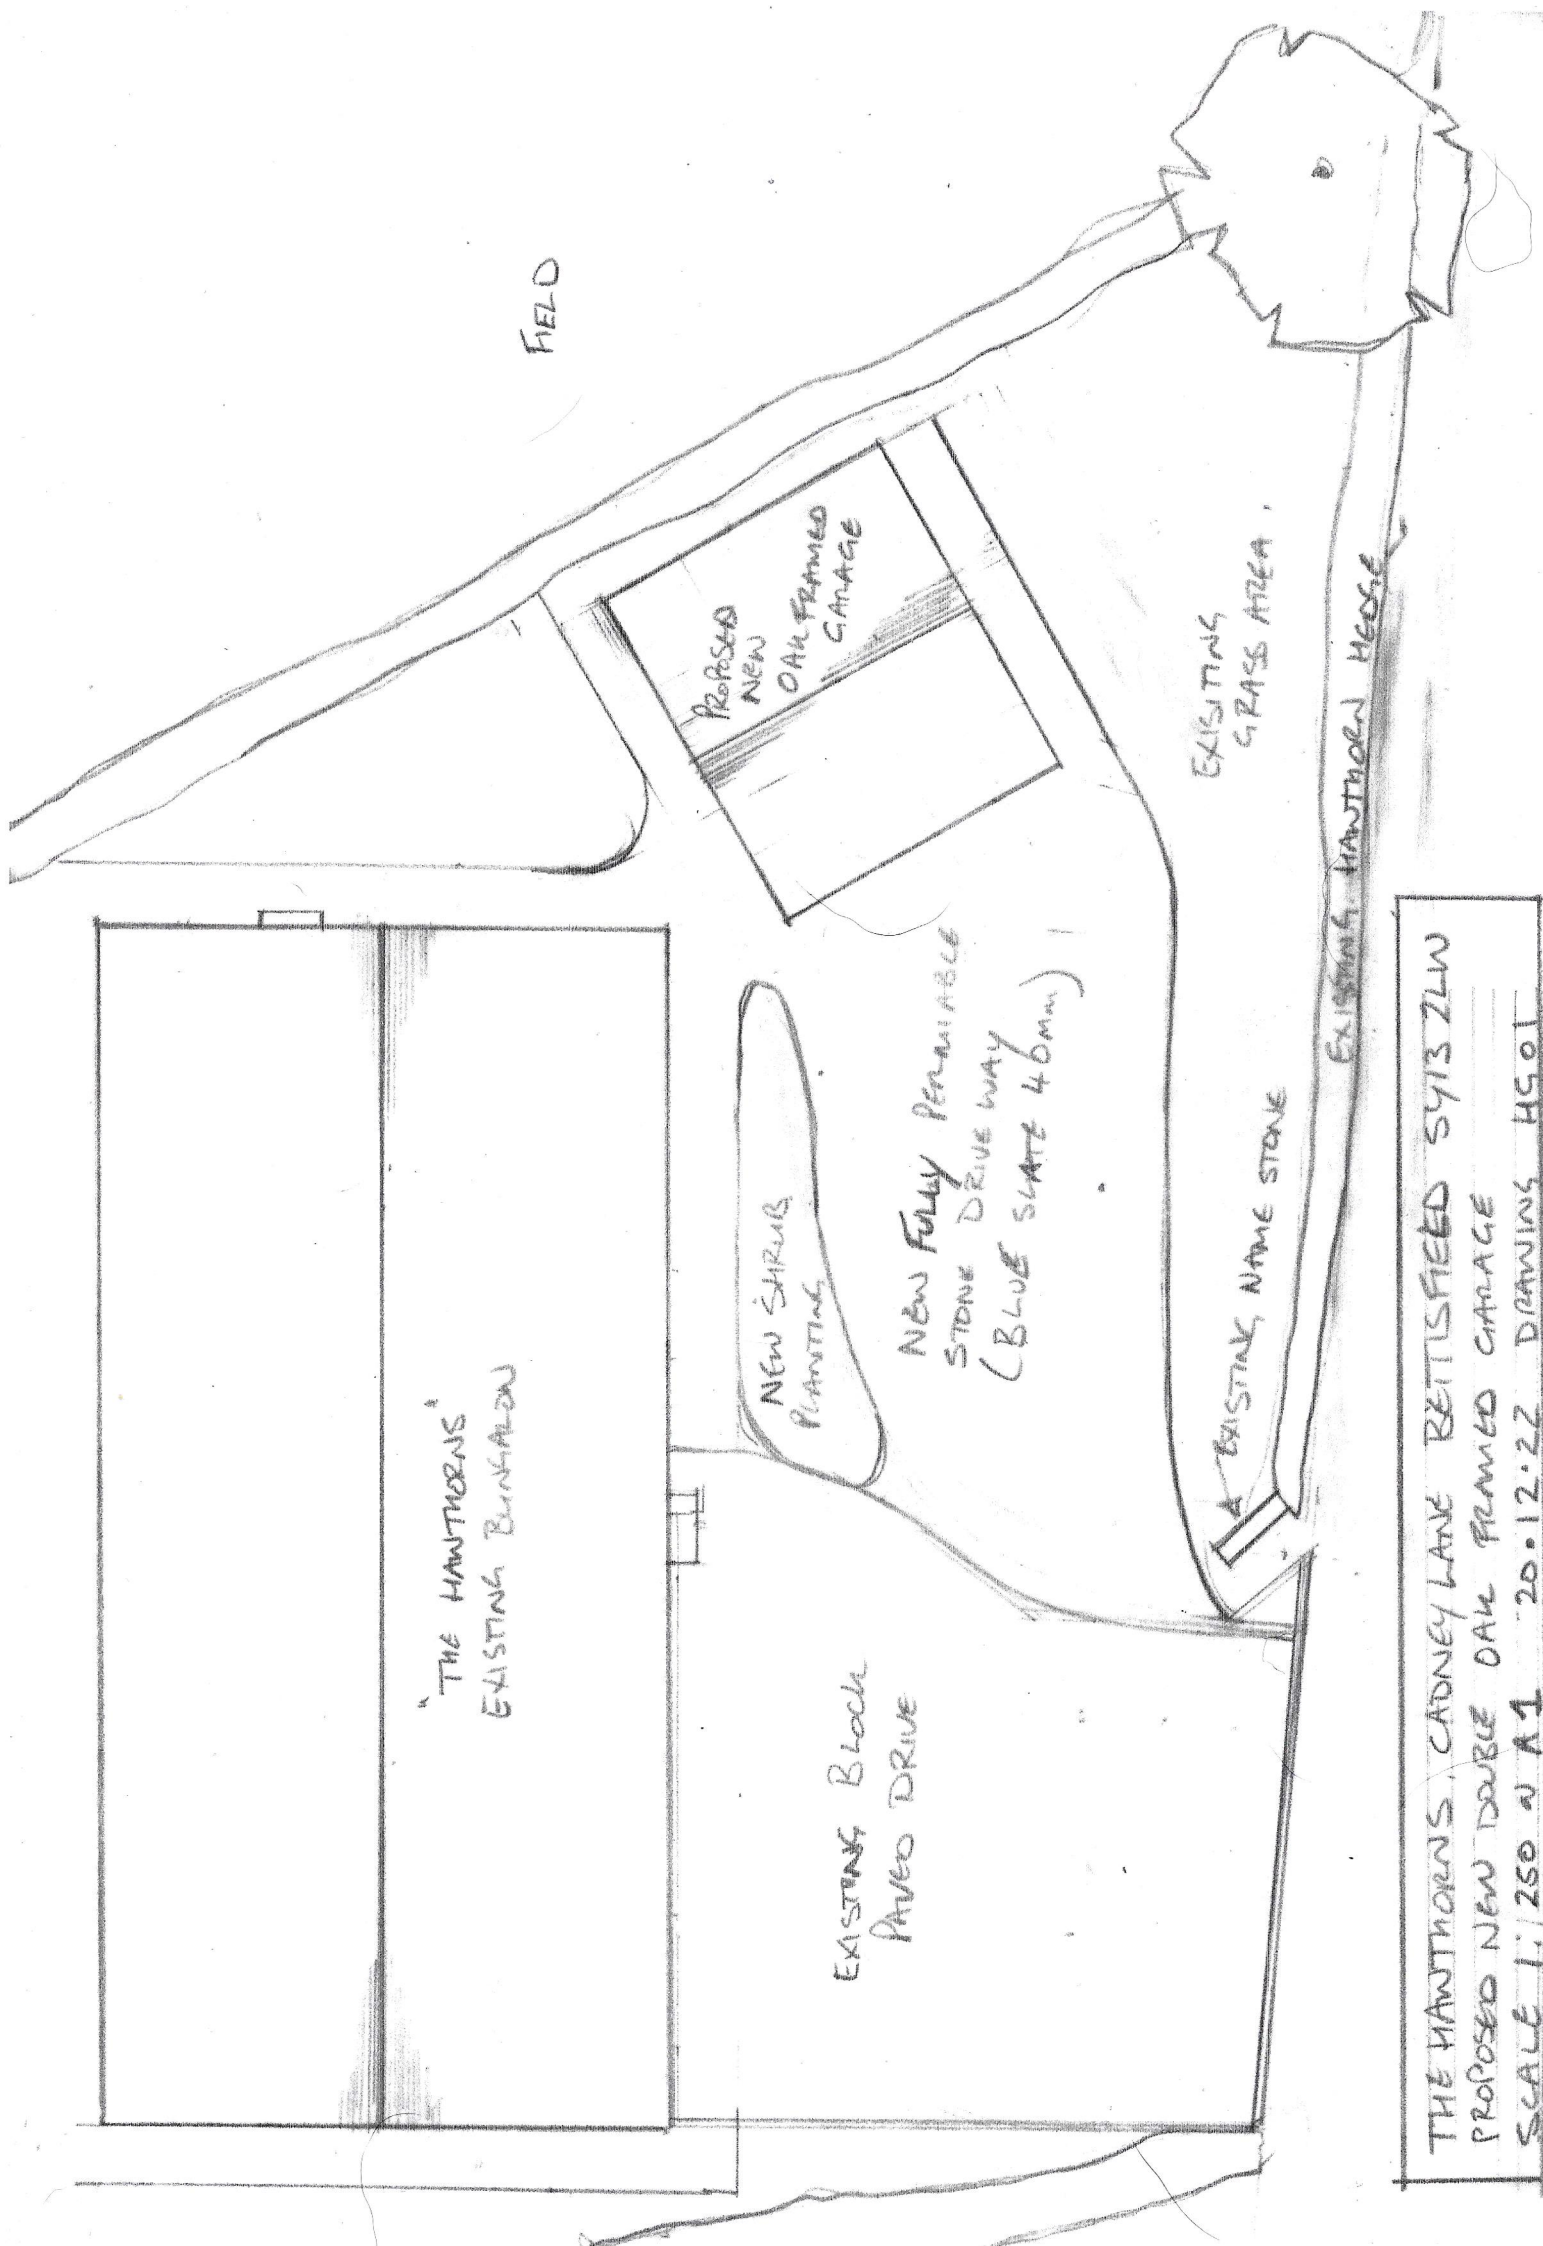

FIELD

"THE HAWTHORNS"
EXISTING BUILDING

NEW SHRUB
PLANTING

NEW FULLY PENETRABLE
STONE DRIVEWAY
(BLUE SLATE 46mm)

EXISTING BLOCK
PAVED DRIVE

PROPOSED
NEW
OAK FRAMED
GARAGE

EXISTING
GRASS AREA

EXISTING NAME STONE

EXISTING HAWTHORN HEDGE

THE HAWTHORNS, CADNEY LANE, RETTSFIELD SY13 2LW

PROPOSED NEW DOUBLE OAK FRAMED GARAGE

SCALE 1:250 @ A1 20.12.22 DRAWING H501