


0 10 mm 50 100 150 mm

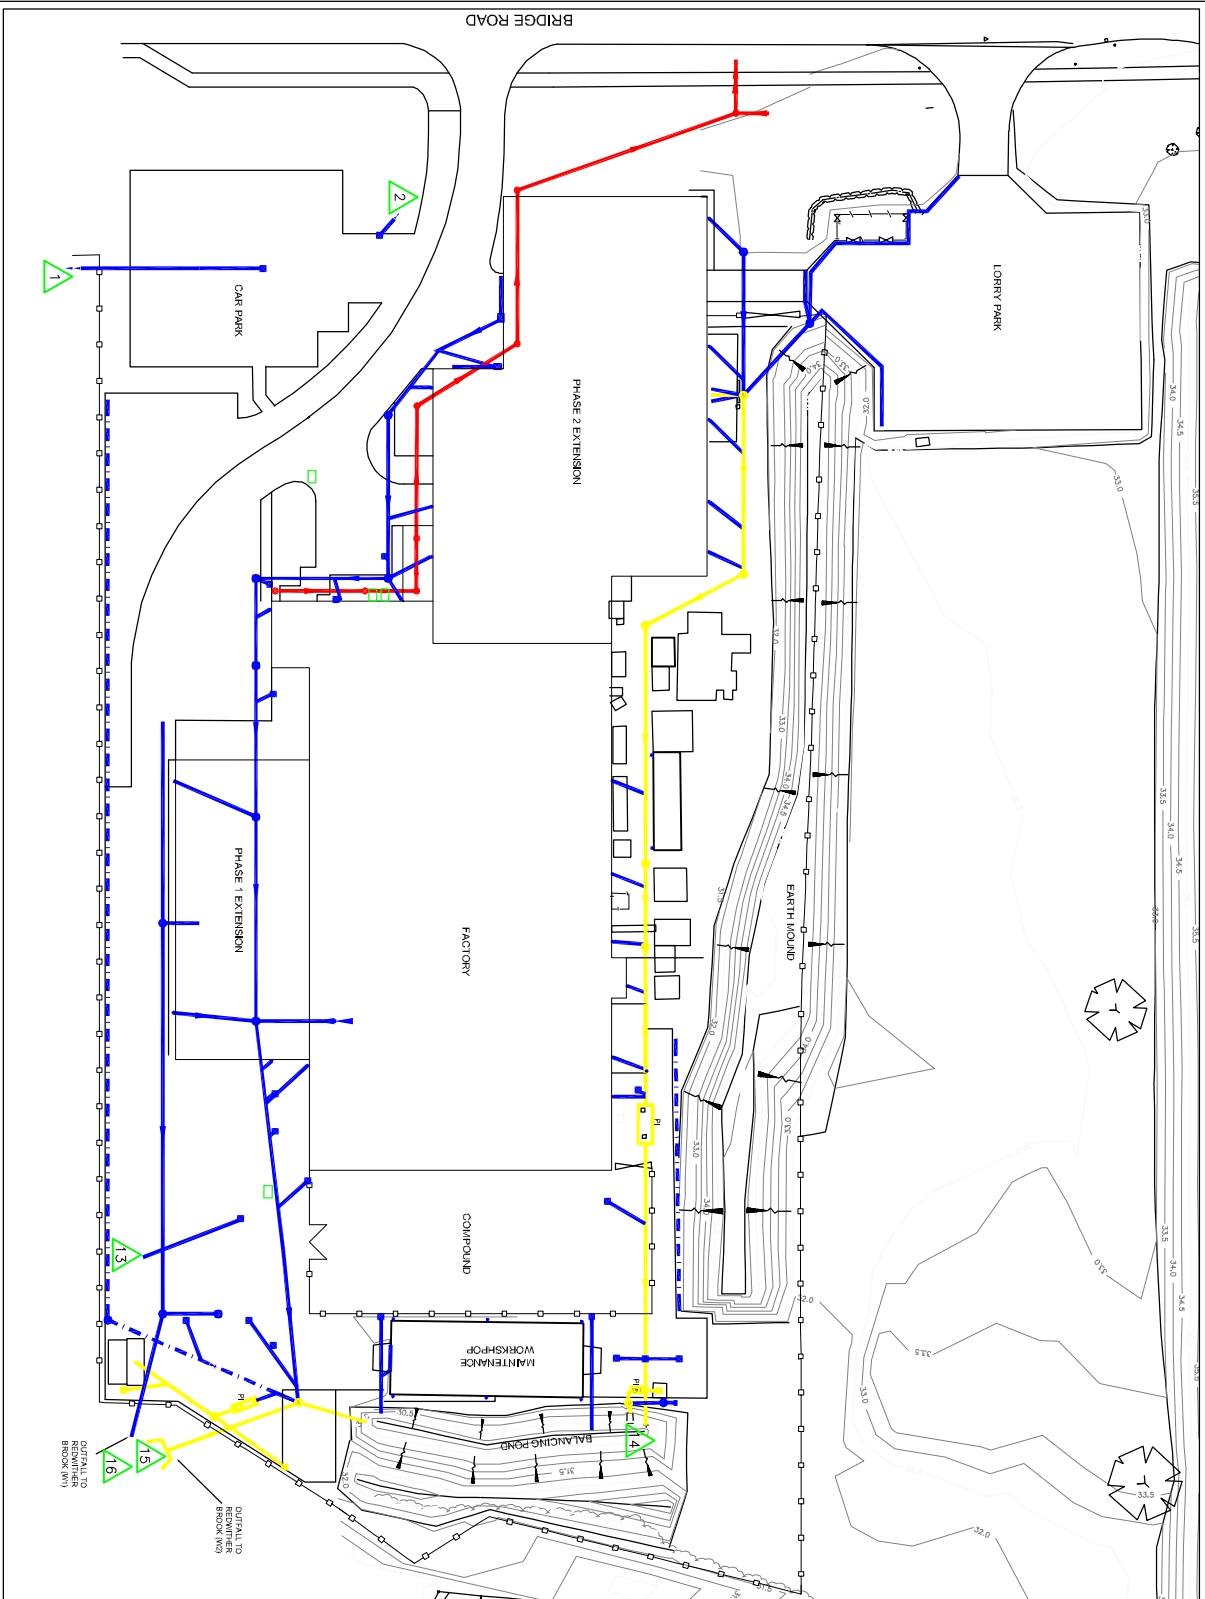

KEY

- EXISTING FOUL SEWER
- EXISTING SURFACE WATER SEWER
- EXISTING FILTER DRAIN
- EXISTING SURFACE WATER AND PROCESS WATER SEWER
- EXISTING GULLIES
- EXISTING FOUL MANHOLE
- EXISTING SURFACE WATER MANHOLE
- EXISTING RAINWATER DOWNSPOUTS
- EXISTING FIRE HYDRANTS
- PI PETROL / OIL SEPARATOR

OUTFALL LOCATIONS

- 1 SOAKAWAY SERVING CAR PARK GULLY
- 2 SOAKAWAY SERVING CAR PARK GULLY
- 3 SOAKAWAY SERVING SERVICE YARD GULLY
- 4 OUTFALL TO BALANCING POND
- 5 OUTFALL TO REDWITHER BROOK (W1)
- 6 OUTFALL TO REDWITHER BROOK (W2)

BY	CHECKED	DATE
DESIGN		
DRAWN	GNT	SEP'09
AMENDMENT	APP'D	DATE



Rossett Office

OPUS

Barton House, Rossett
Wrexham LL12 0HY
Tel: +44 01244 571444
Fax: +44 01244 570272

TITLE										HYDRO ALUMINIUM DEESIDE LTD									
EXISTING FOUL & SURFACE DRAINAGE LAYOUT																			
STATUS					FILE					RC5510									
SCALE		PLOT DATE			FEATURE IDENTIFIER					CODE		SHEET			REVISION				
NTS		SEP'09			CL					(50)		02							