


HOLT ROAD, WREXHAM

LOCATION PLAN



Disclaimer:
Do not scale from this drawing
All contractors must visit the site and be responsible for taking and checking dimensions.
All construction information should be taken from figured dimensions only.
Any discrepancies between drawings, specifications and site conditions must be brought to the attention of the supervising officer.

This drawing is for planning purposes only. It is not intended to be used for construction purposes. Whilst all reasonable efforts are used to ensure drawings are accurate, Astle Planning and Design Ltd accept no responsibility or liability for any reliance placed on, or use made of, this plan by anyone for purposes other than those stated above.

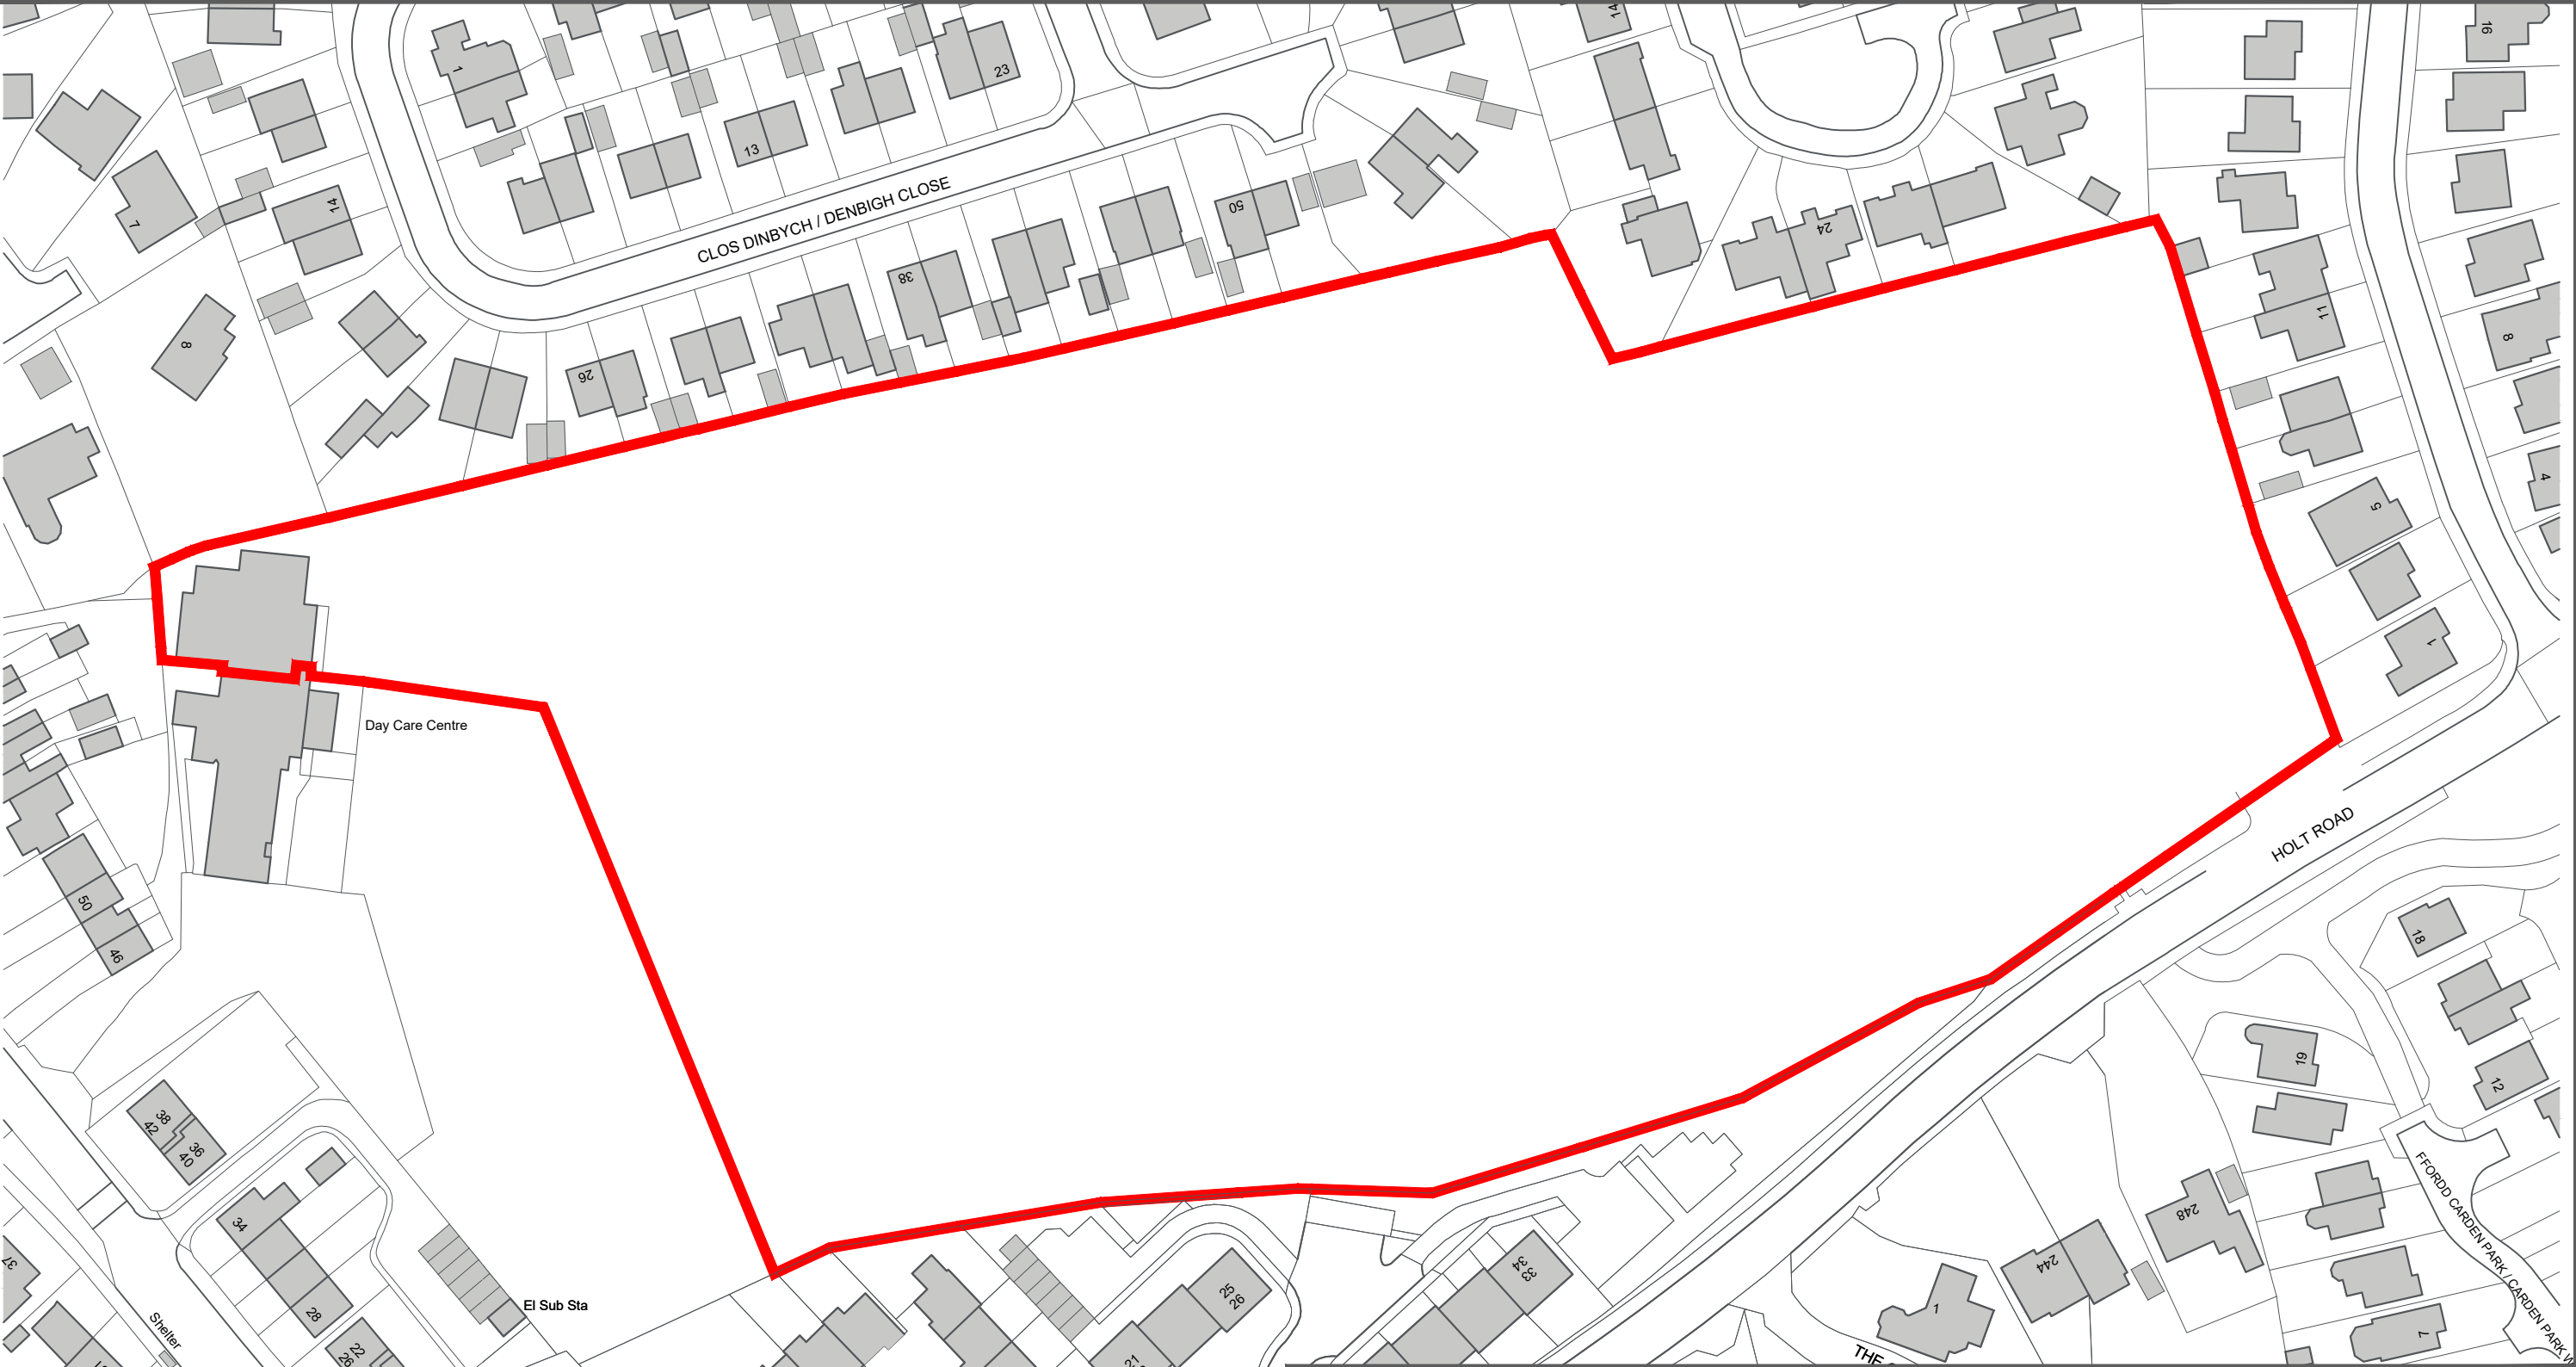

Ordnance Survey, (c) Crown Copyright 2021. All rights reserved. Licence number 100022432

A	12.05.23	Issued for Planning	JNL	-								
Rev.	Date	Description	By	Chd								
 architecture masterplanning urban design Astle Planning & Design Limited The Steam Mill, Steam Mill Street, Chester, CH3 5AN 01244 886644 info@astlepd.co.uk www.astlepd.co.uk			Client		Drawing Title							
												
			Project		Holt Road Wrexham		Location Plan					
							Drawn by	RH	Checked by	JNL	Date	May 2023
							Status		PLANNING		Scale @ A3	
				Job no.		BHNW146		Dwg.no.		LP01	Rev.	A

© This drawing is the copyright of Astle Planning & Design Limited and shall not be altered, copied, photographed or reproduced in any way without the written authority of Astle Planning & Design Limited.