
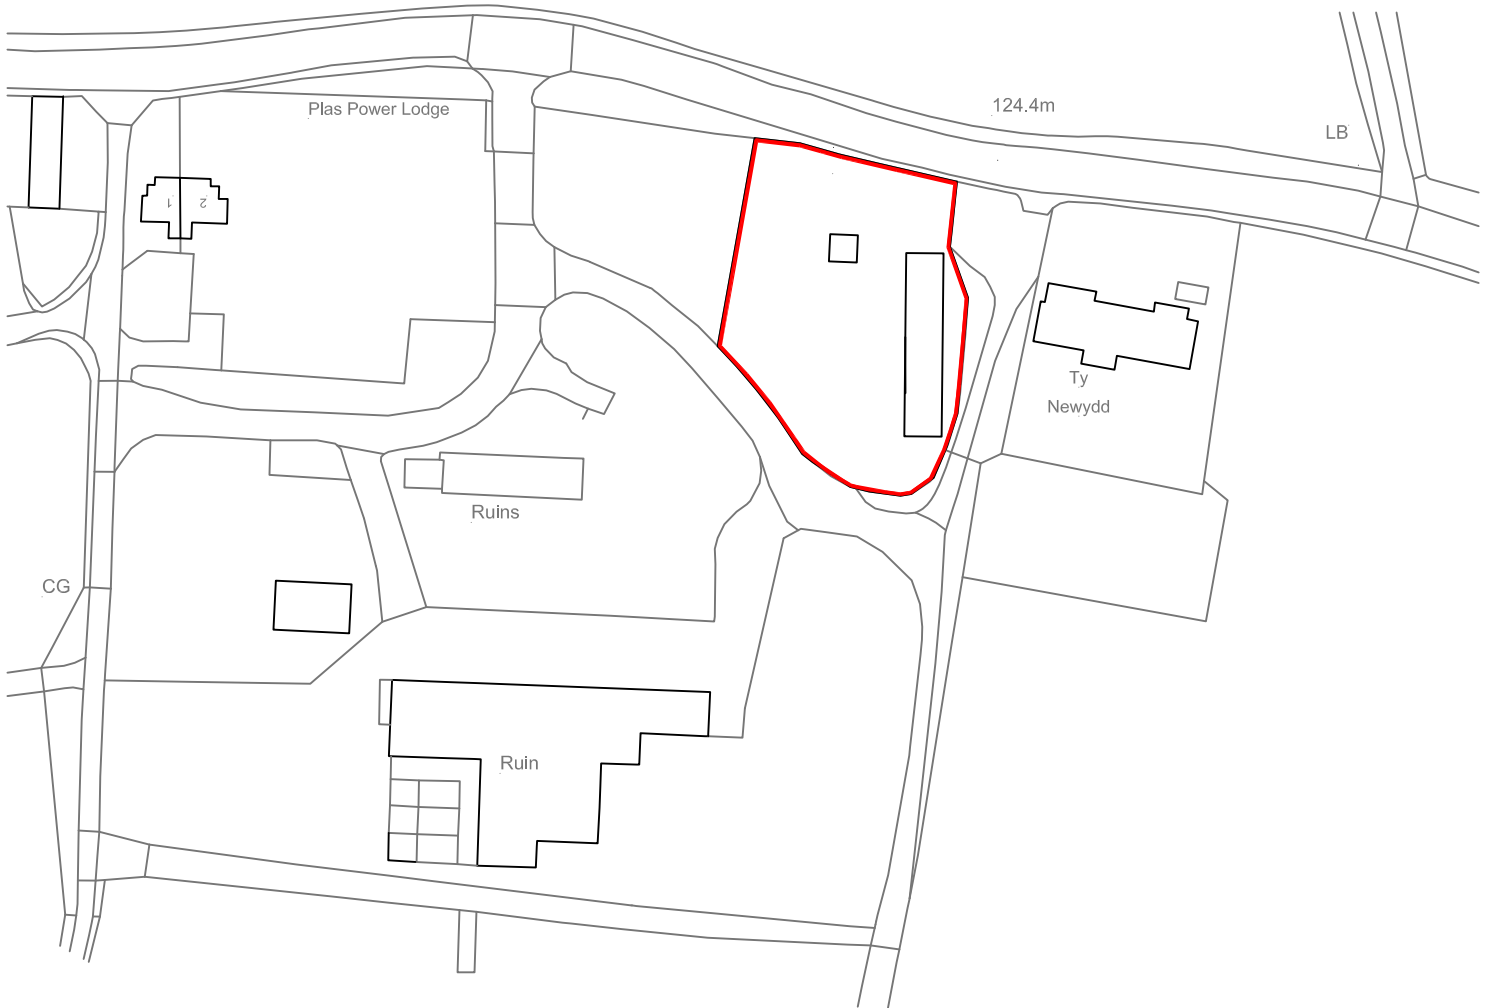


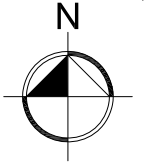

GREENSKY
ARCHITECTURE

Architecture / Interior Design / Planning / Building Consultancy / BREEAM / Sustainability / Energy Assessors
T: +44(0)7815 606738 W: greenskyarchitecture.com
E: mark@greenskyarchitecture.com

Green Sky Architecture is a trading name of Green Sky Consult Ltd. Company Registered in Cardiff No 7350336

Client

Mr Peter Cronshaw

Project Title

Ollcron, Plas Power Estate, Ruthin Road
Coedpoeth, Wrexham. LL11 3BP

Drawing Title

LOCATION PLAN

Drawing Number

1268-LOC-C

Date

03.12.2018

Scale

1:1250