


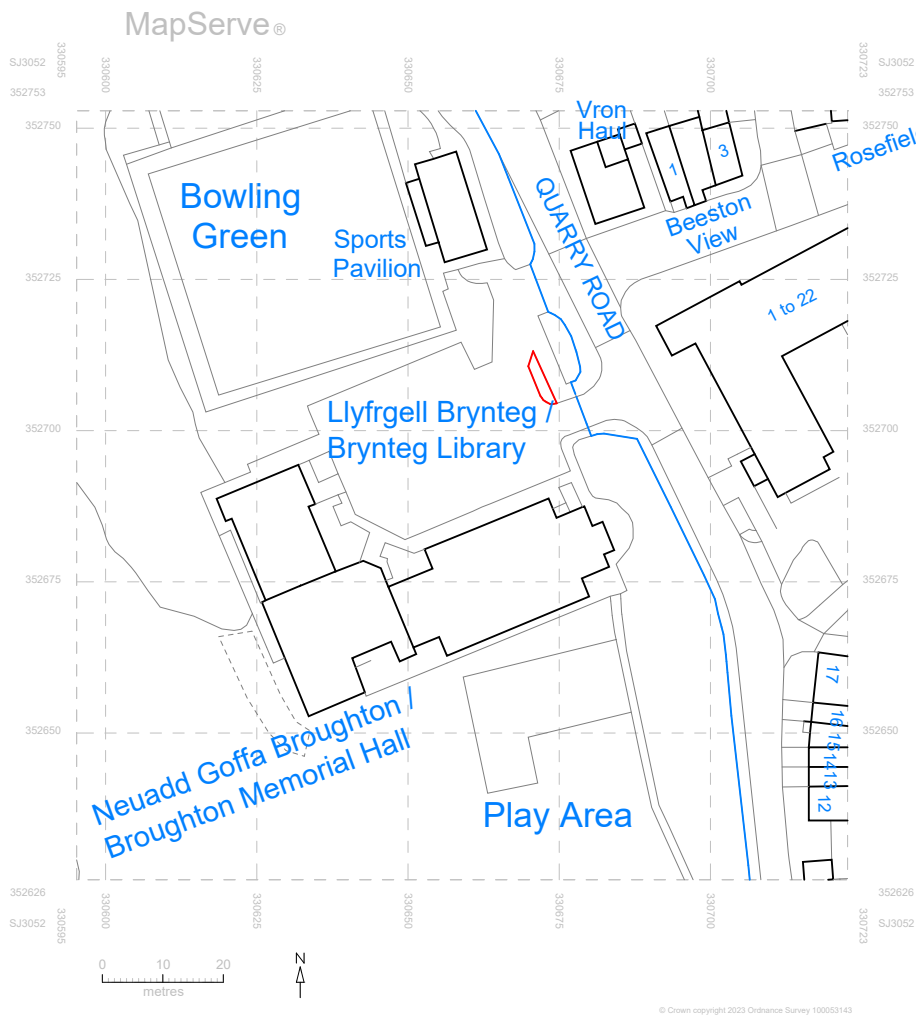

CLIENT:	Broughton Community Council	© Copyright Diogel Architecture. All dimensions to be checked and verified on site. This drawing is to be read in conjunction with all other relevant drawings and specifications. Any discrepancies in the drawings are to be reported immediately to Diogel Architecture. This drawing is not to be used for construction or sales purposes unless marked 'issued for construction'. Dimensions and area schedules are subject to change.	DIOGEL Your Home, Your Safe Place, Your World adam@diogelarchitecture.co.uk / +44 (0)1248 800 321	REV	DESCRIPTION	DATE	Broughton Community Council		REVISION
							LL11 6AB		
							Location Plan		
							SCALE: 1 : 1250	JOB / DRAWING No.	
						DRAWN: BA	1134-02-01-01		



1 Existing
1 : 200



2 Proposed
1 : 200

Proposed three 6m tall flag poles with
1.6 sqm Sewn Union Jack Flag, 1.6
sqm Sewn Welsh Dragon Flag and
1.6 sqm Printed Armed Forces Flag

Existing lamp post

CLIENT: Broughton Community Council		REV	DESCRIPTION	DATE	Broughton Community Council LL11 6AB Site Layout Plan		REVISION
© Copyright Diogel Architecture. All dimensions to be checked and verified on site. This drawing is to be read in conjunction with all other relevant drawings and specifications. Any discrepancies in the drawings are to be reported immediately to Diogel Architecture. This drawing is not to be used for construction or sales purposes unless marked 'issued for construction'. Dimensions and area schedules are subject to change. DIOGEL Your Home, Your Safe Place, Your World adam@diogelarchitecture.co.uk / +44 (0)1248 800 321					SCALE: 1 : 200	JOB / DRAWING No. 1134-02-02-01	
					DRAWN: BA		