


NOTES

Do not scale, all figured dimensions in mm and to be checked on site.

Copyright of the design and / or drawings remains solely with ke-design.

This drawing does not form part of a contract and is subject to change at developers discretion.

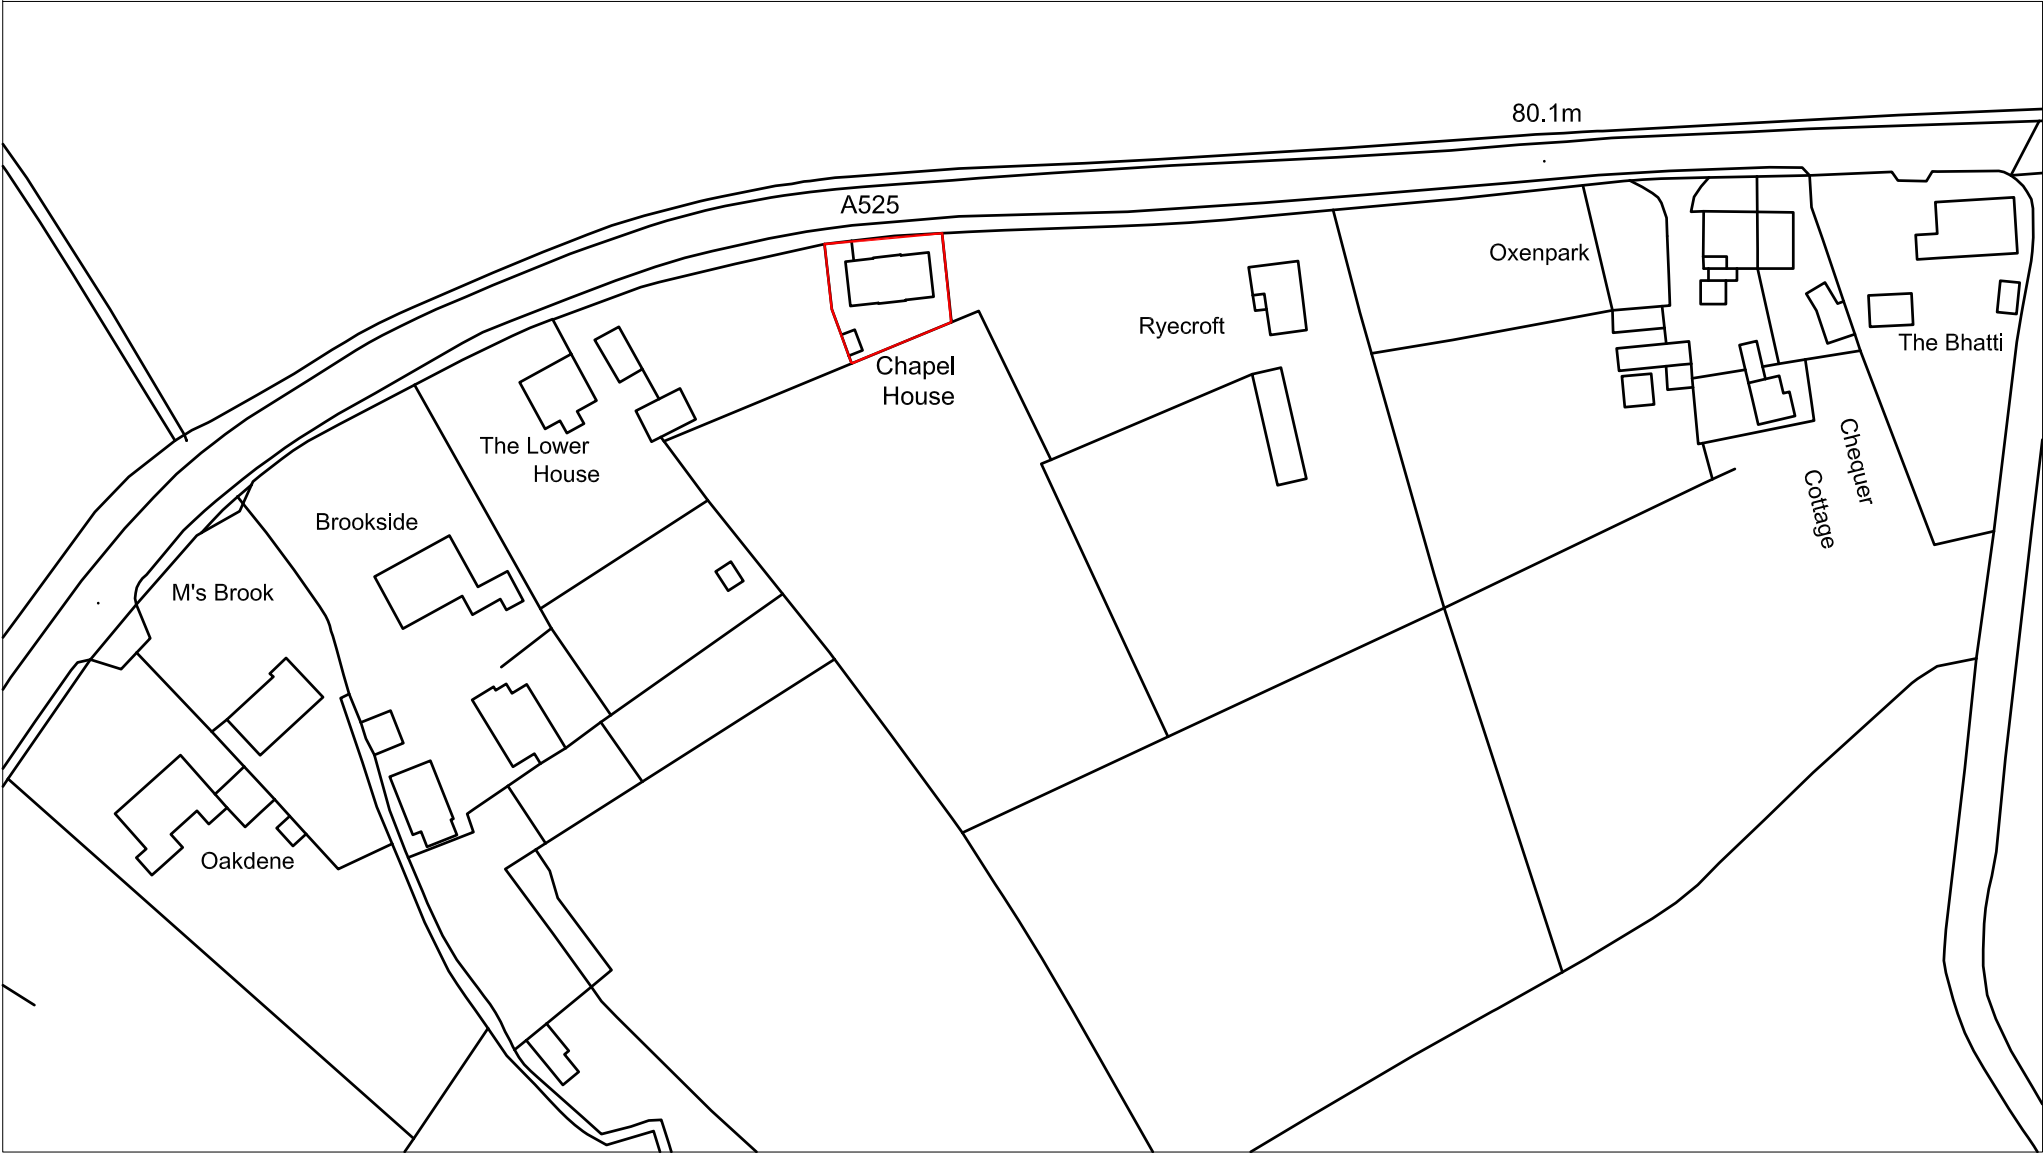

location plan

rev.	description	date	by
status.	Planning		

Ordnance Survey, (c) Crown Copyright 2022. All rights reserved. Licence number 100022432

ke-design E: info@ke-design.co.uk www.ke-design.co.uk T: 01743 298080	Unit 7, Henry Close Battlefield Enterprise Park Battlefield Shrewsbury Shropshire SY1 3TJ The Studio, 3 William Felton Mews Salop Road, Oswestry Shropshire SY11 2RQ T: 01691 656964	client Mr & Mrs Grootveld	drawing Location Plan	scale 1:1250 @A3	date Nov 2022	drawn TM
		project. Chapel House, The Chequer, Bronington, Whitchurch, SY13 2JQ		drwg no 2205-MA(00)0001	rev —	