
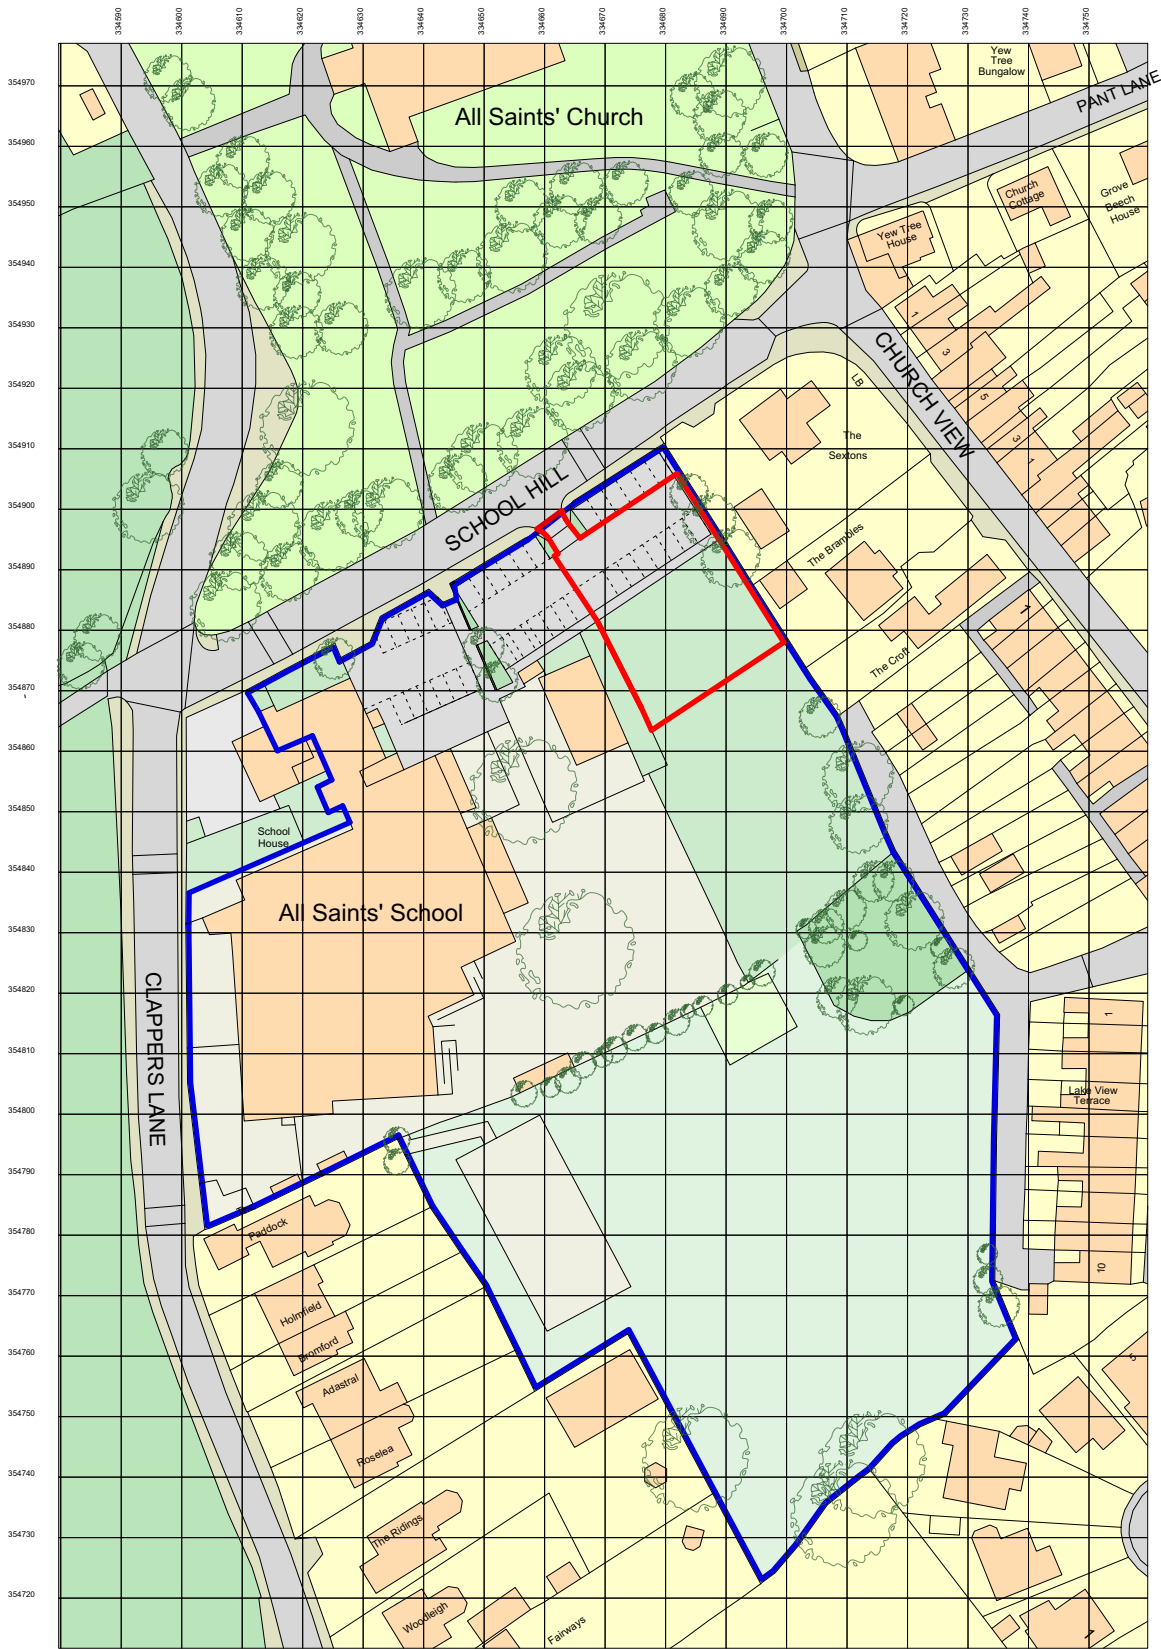


Ordnance Survey, (c) Crown Copyright 2023. All rights reserved. Licence number 100022432

SITE LOCATION PLAN 1:1250

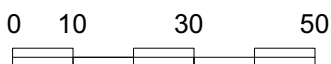

ORIGINAL DRAWING SIZE 1:1250 AT A4

hha architects
horsley huber architects ltd
Castleberg Studios 134 Newport Road Stafford ST16 2HB
t: 01785 251238
e: stafford@hhastudio.com
w: www.hhastudio.com



preliminary	for comment	for approval
for tender	construction	as built

Do not scale. Check all dimensions on site. This drawing is copyright

Revision			
Client	THE GOVERNORS OF ALL SAINTS' SCHOOL		
Job	MODULAR CLASSROOM BUILDING FOR ALL SAINTS' SCHOOL GRESFORD, WREXHAM	Job No	4903
Drawing	SITE LOCATION PLAN.	Drawing No	PL-01
Drawn	Checked	Date	Scale
		March 23	1:1250@A4