




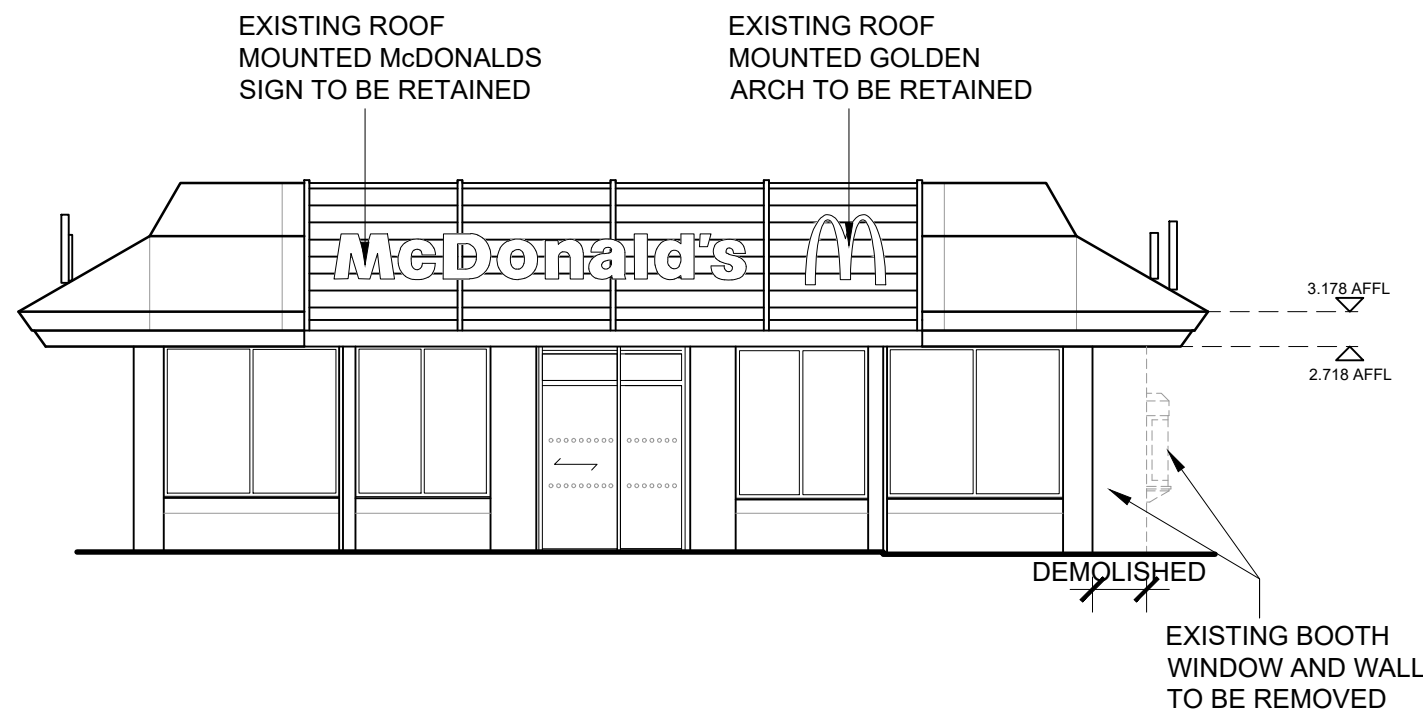


EXISTING ELEVATION A

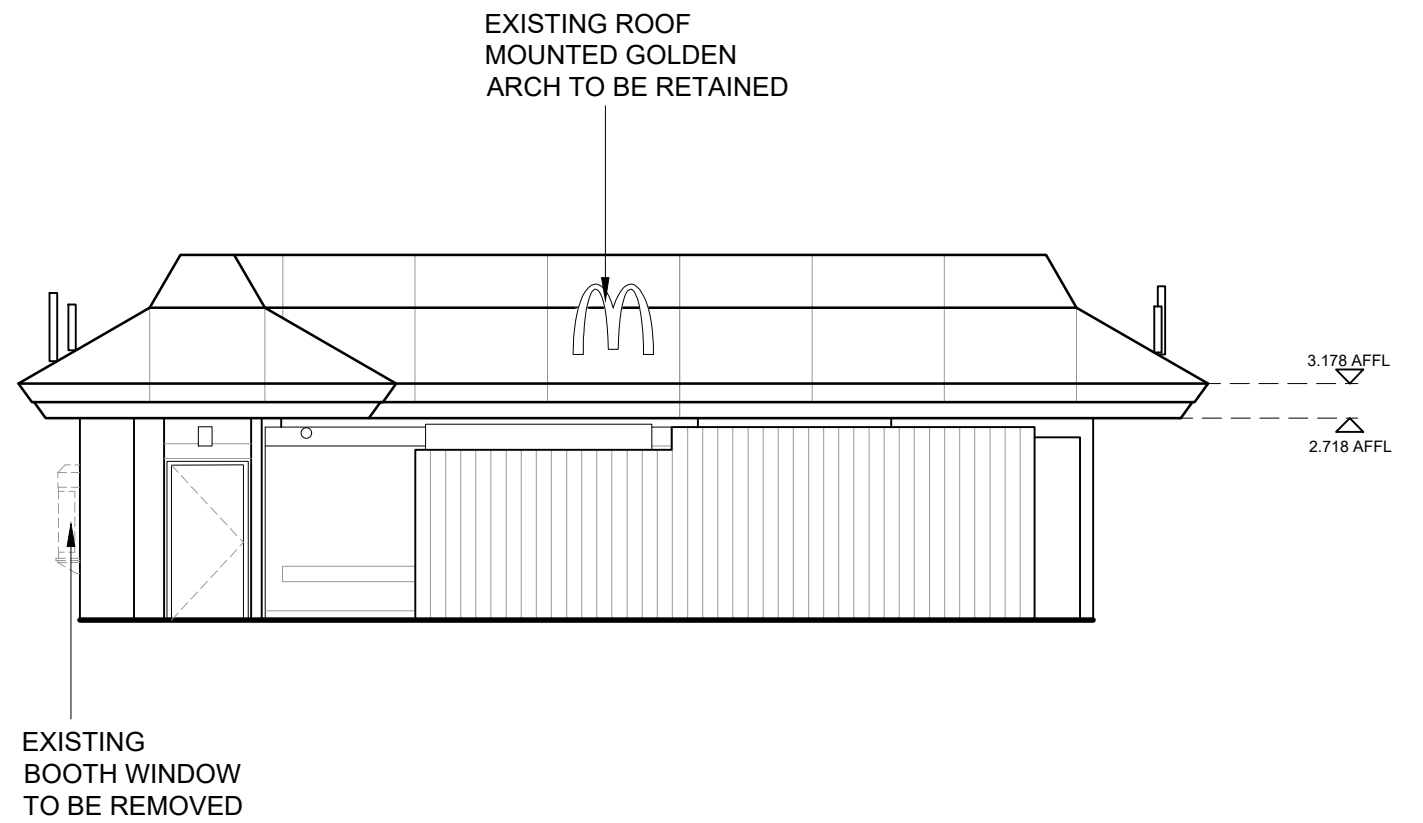


EXISTING ELEVATION C

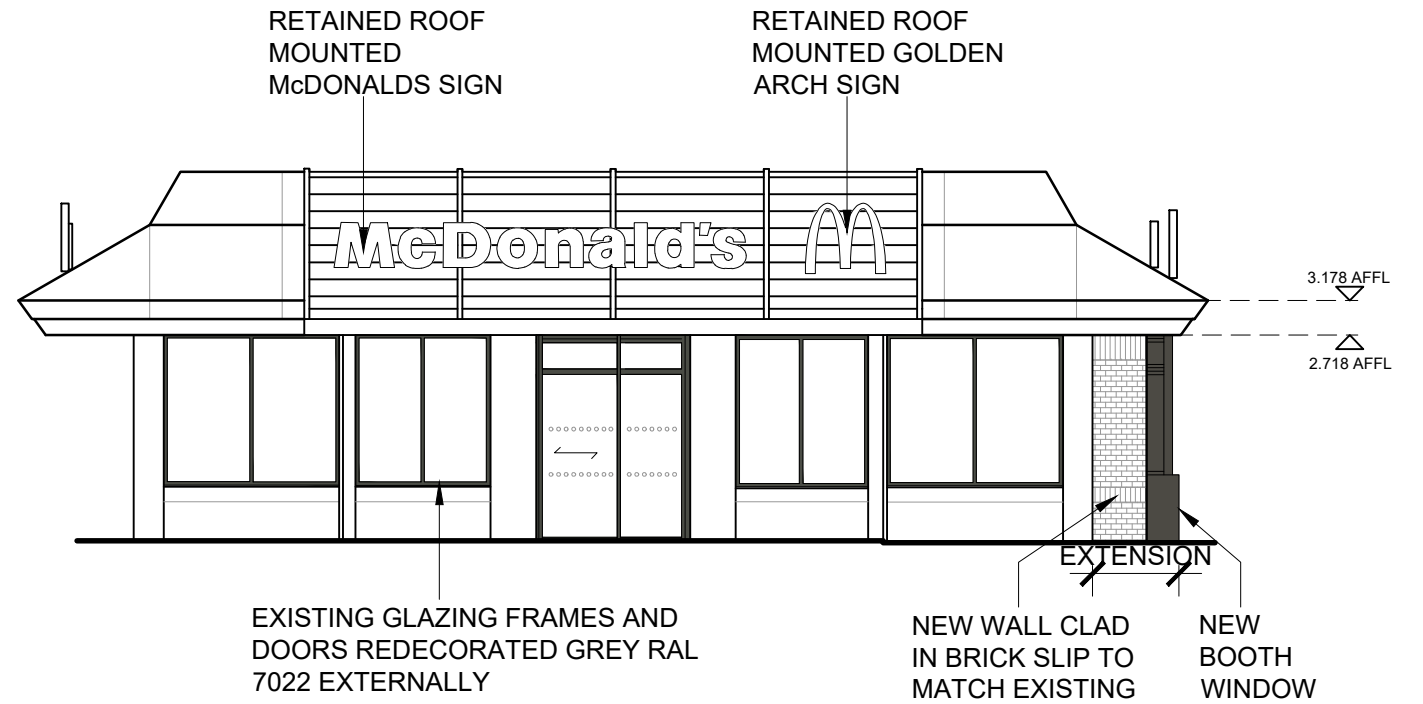


PROPOSED ELEVATION A

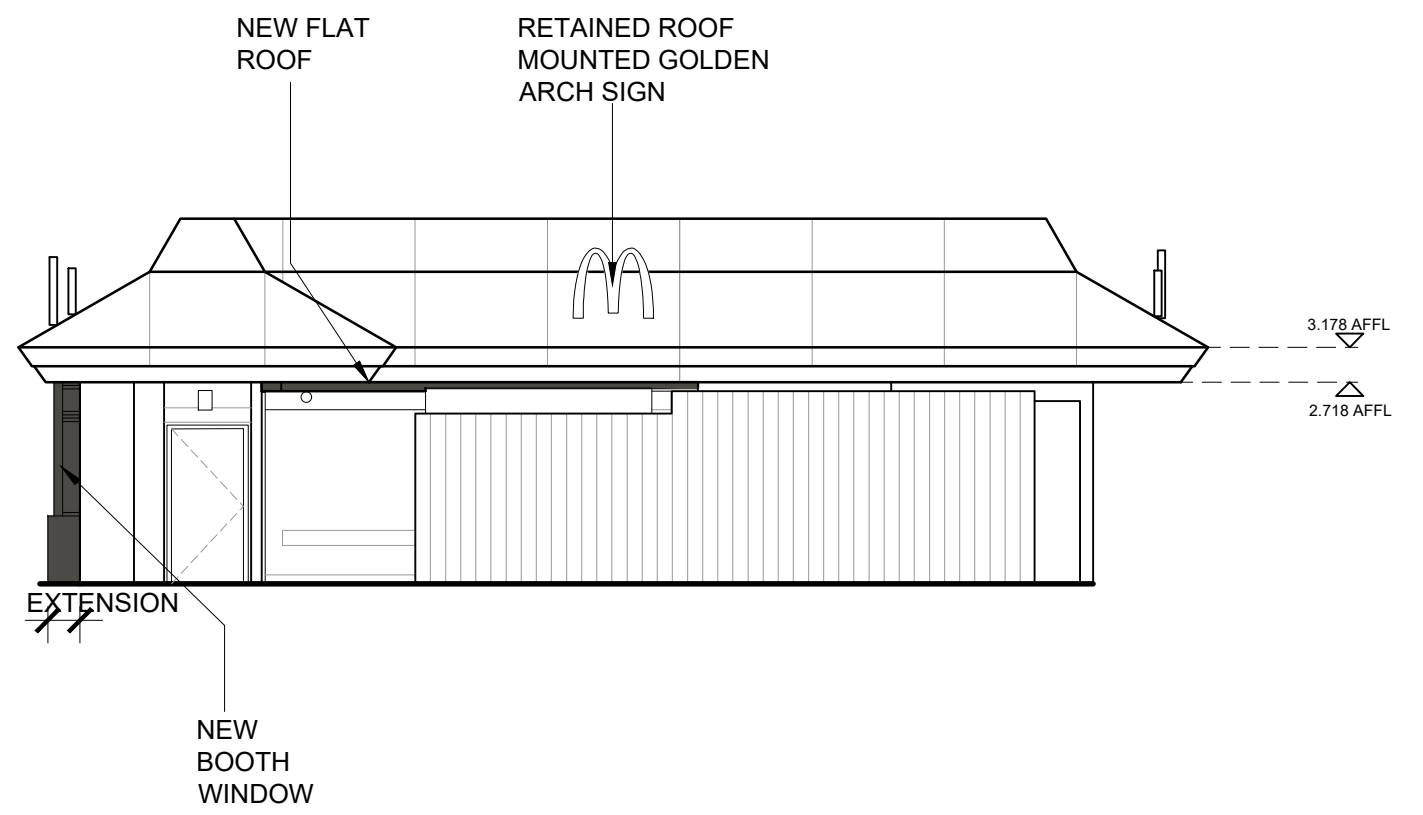


PROPOSED ELEVATION C

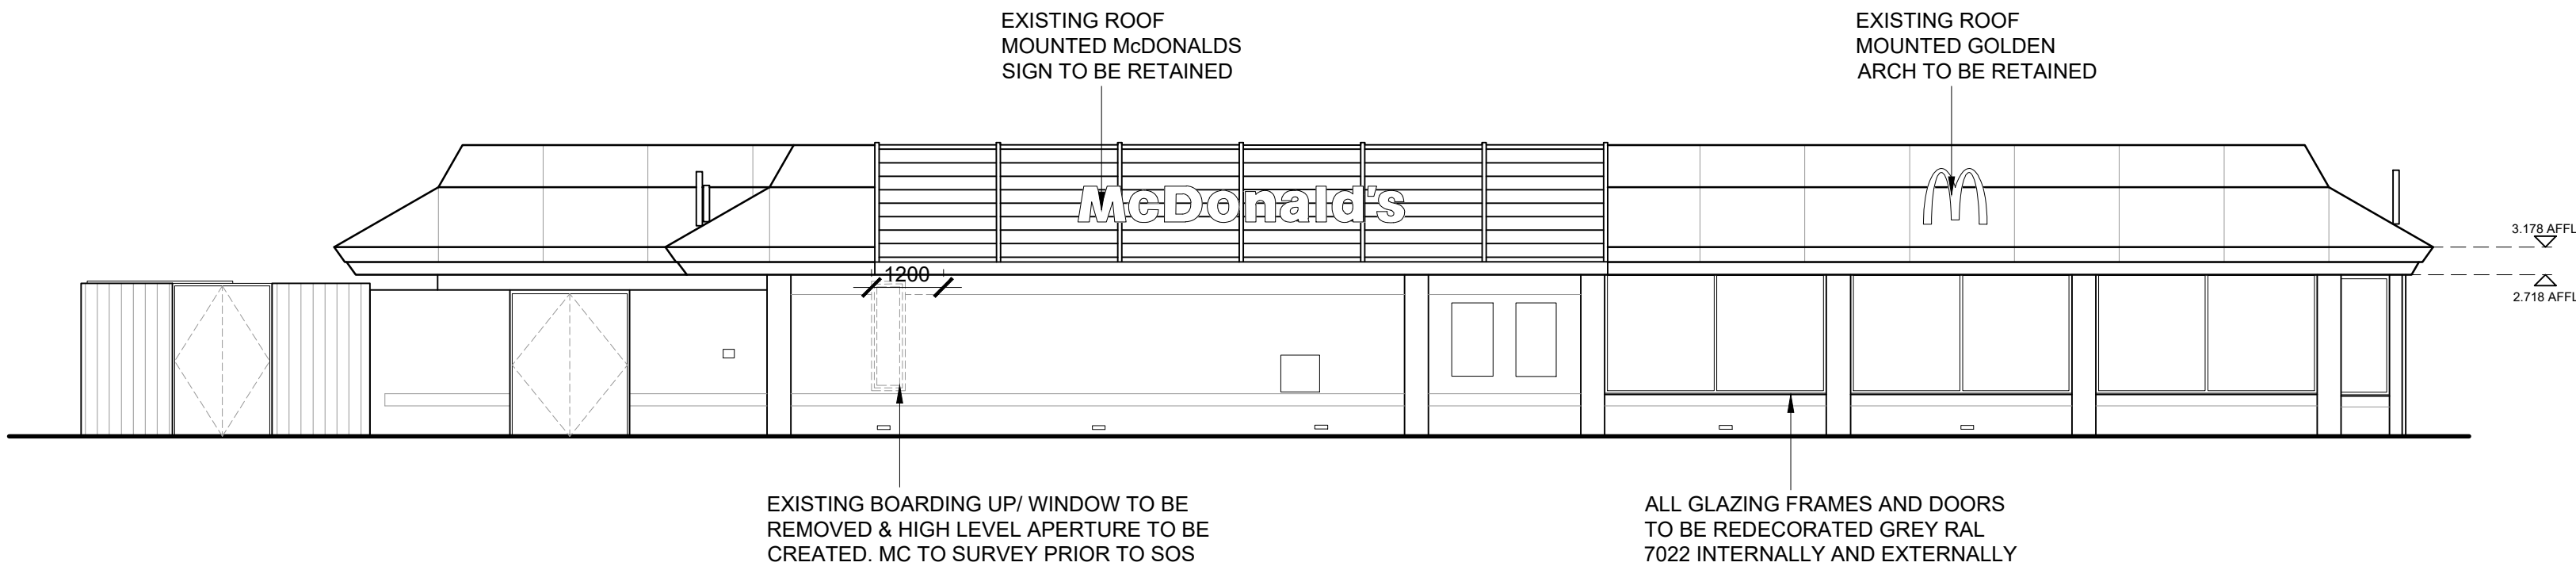


EXISTING ELEVATION B

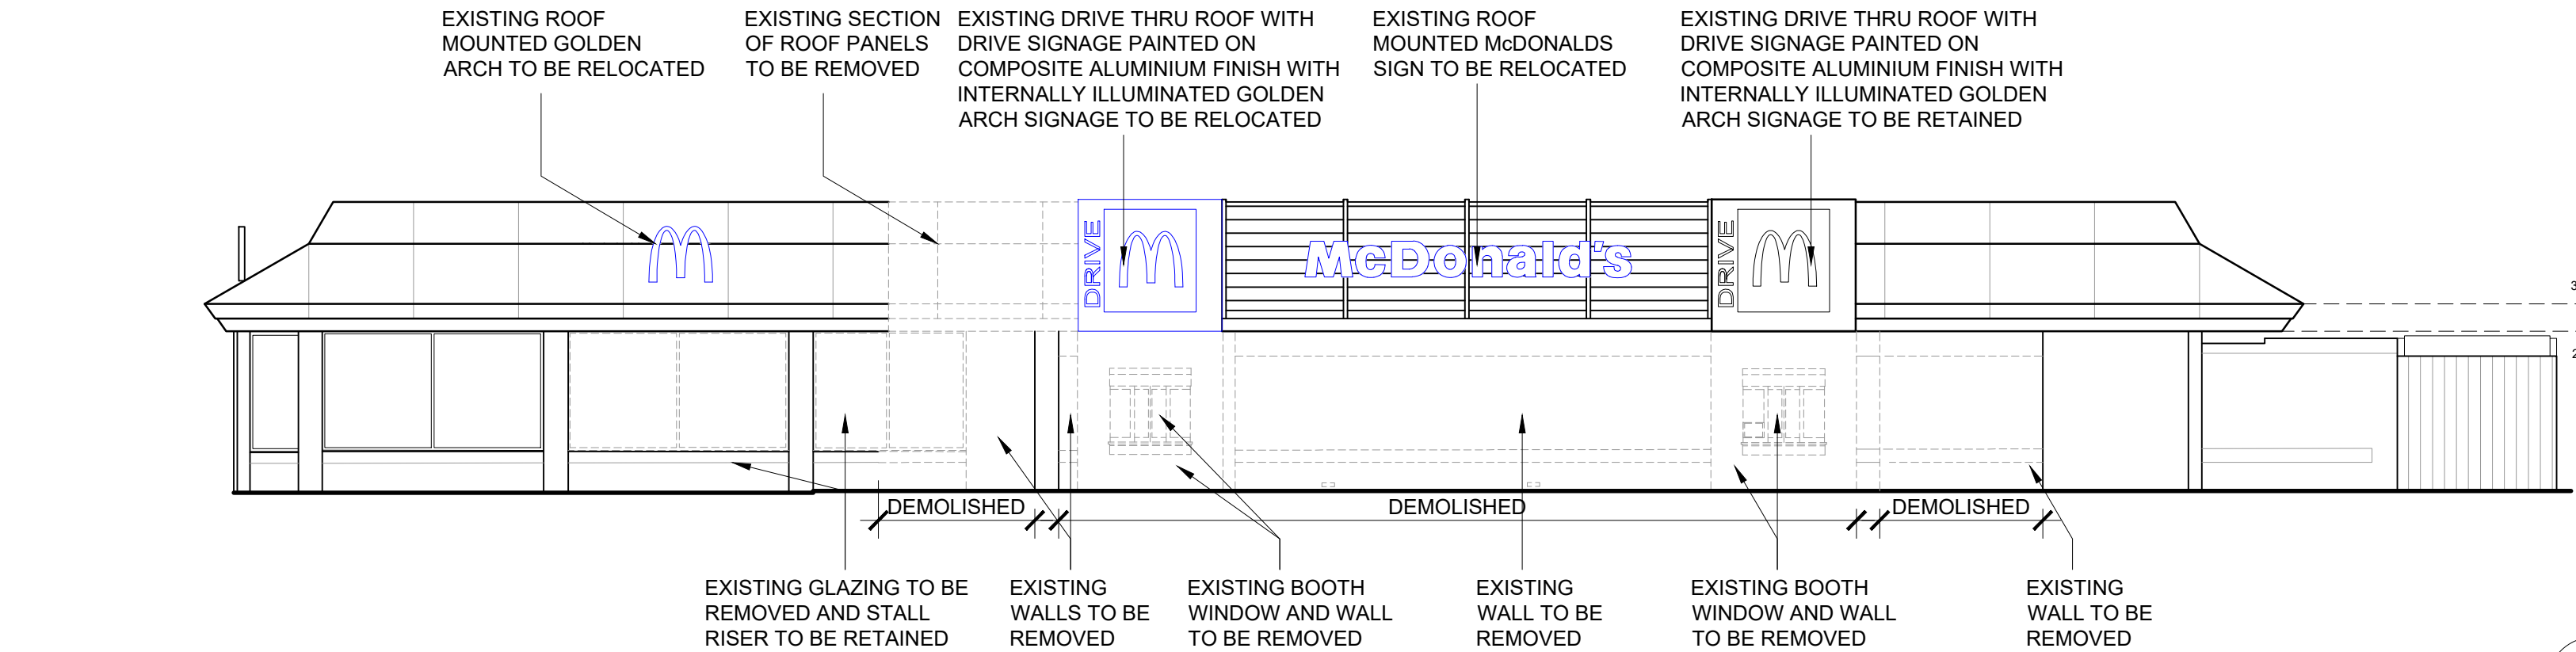

EXISTING ELEVATION D

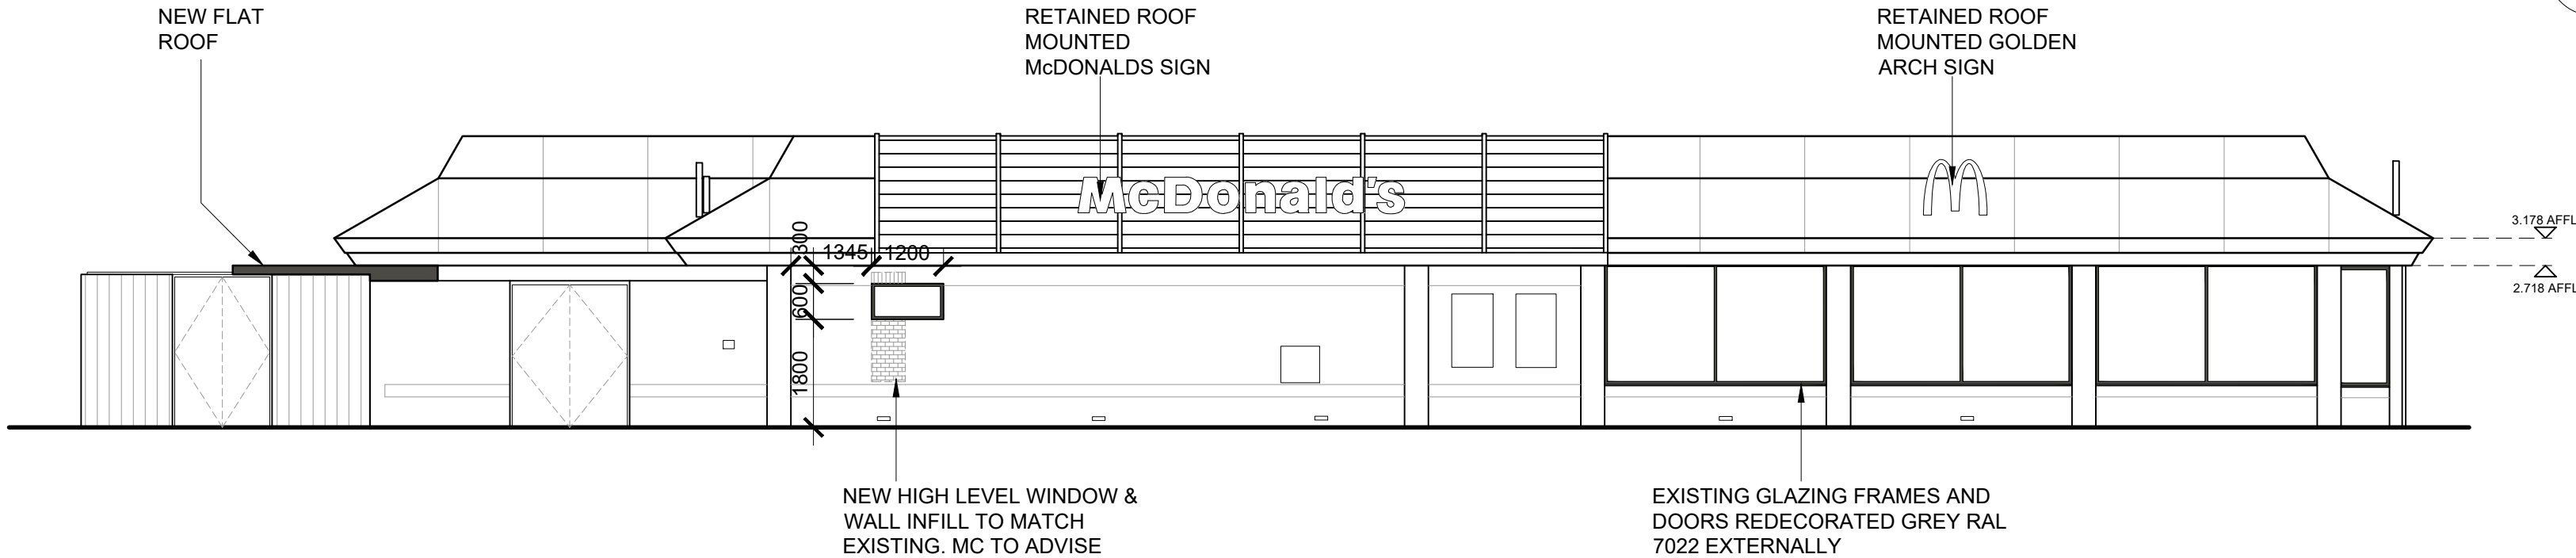


PROPOSED ELEVATION B

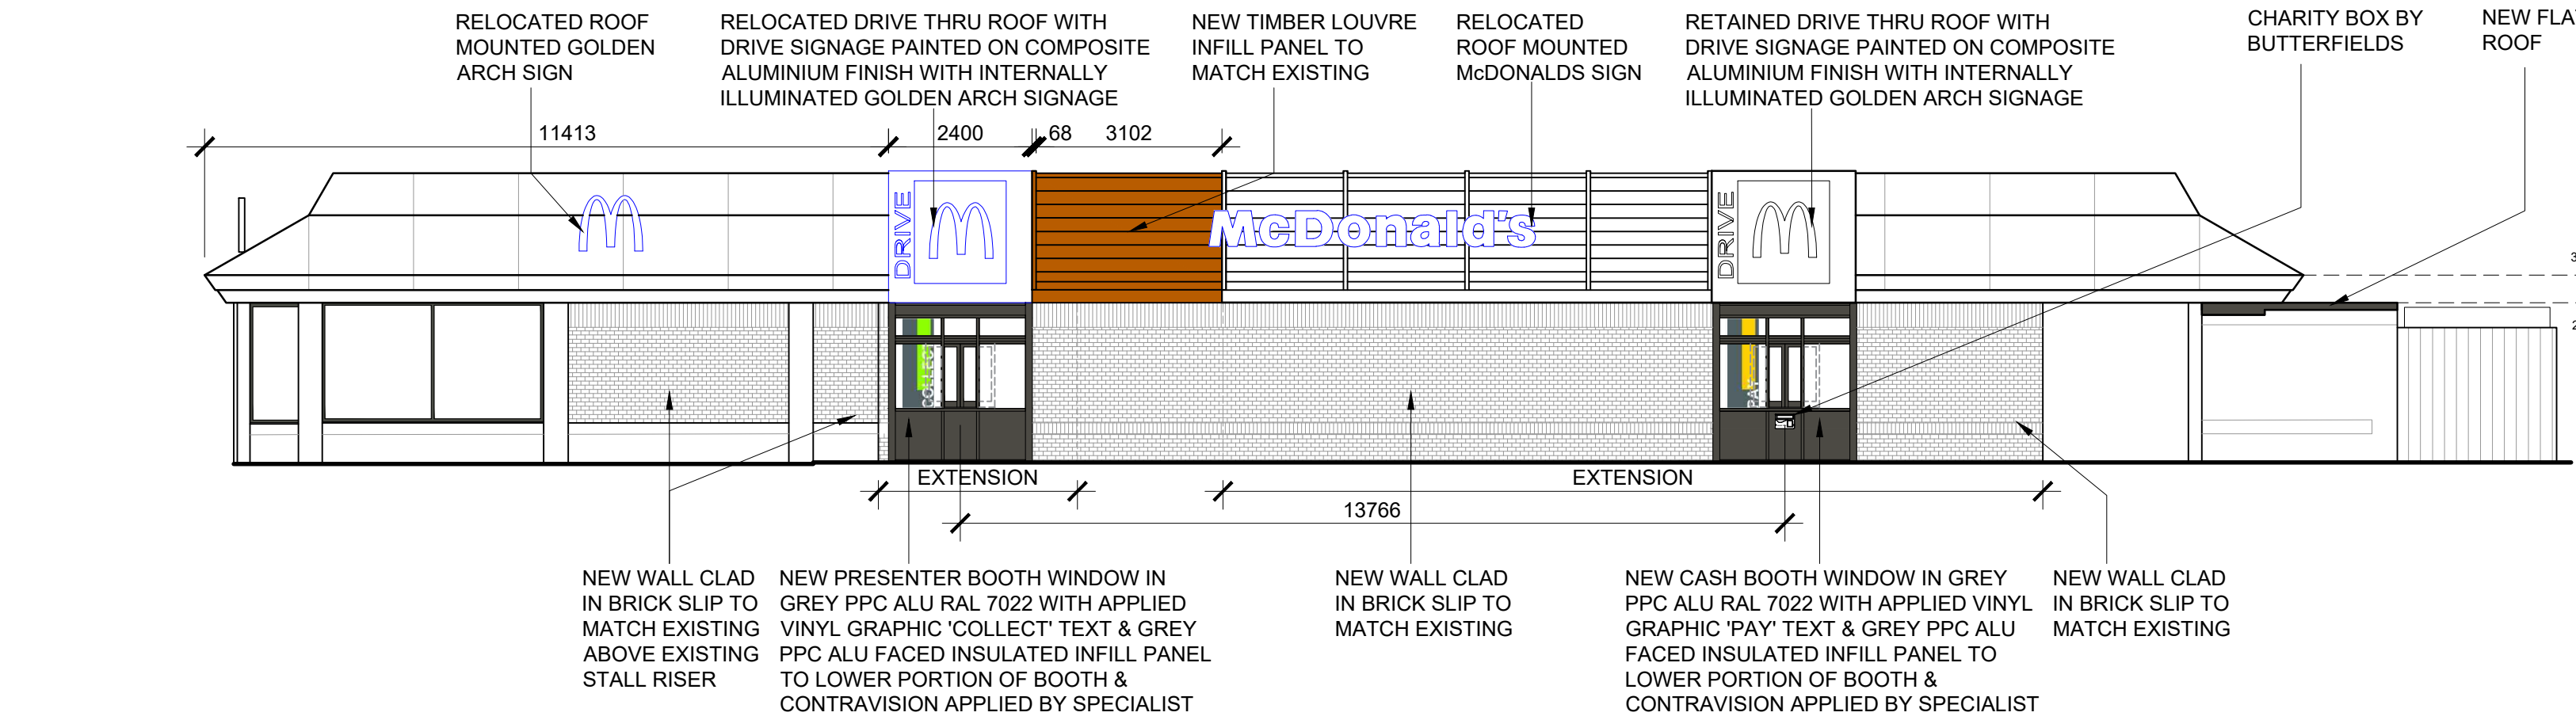

PROPOSED ELEVATION D

BUILDING FINISHES					
DESCRIPTION	EXISTING			PROPOSED	
WALLS	BRICK AND CLADDING			AS EXISTING	
ROOF	COMPOSITE LOUVRE OVERCLAD IN ALUMINIUM REYNOBOND 4mm DG5000	DRIVE THRU ROOF WITH DRIVE SIGNAGE PAINTED ON COMPOSITE ALUMINIUM FINISH WITH INTERNALLY ILLUMINATED GOLDEN ARCH SIGNAGE	FULL ROOF OVERCLAD IN COMPOSITE ALUMINIUM 4mm REF: INTERPON MK 120E DARK GREEN	AS EXISTING	
WINDOW FRAMES	KHAKI GREEN			GREY RAL 7022	
SOFFIT & FASCIAS	KHAKI GREEN			AS EXISTING	
DOORS	KHAKI GREEN RAL 6015			GREY RAL 7022	
BOOTH WINDOWS (inc surrounds)	GLAZING			OVER CLAD IN GREY RAL 7022 ALU. AND FRAMES DECORATED GREY RAL 7022 WITH APPLIED BOOTH GRAPHICS	

- NOTES
- All dimensions and levels are to be checked on site.
 - Any discrepancies are to be reported to the architect before any work commences.
 - This drawing shall not be scaled to ascertain any dimensions. Work to figured dims only.
 - This drawing shall not be reproduced without express written permission from AEW.
 - Title overlay drawings and ownership boundaries are produced using all reasonable endeavours. AEW cannot be responsible for the accuracy or scale discrepancy of base plans supplied to them.
 - All works are to be undertaken in accordance with Building Regulations and the latest British Standards.
 - All proprietary materials and products are to be used strictly in accordance with the manufacturers recommendations.
- CDM 2015
- Client notified of duties: **At Design Workshops**
- Principal Designer: **CSS**
- Unless noted below, all known hazards have been highlighted on the drawing.
- Notes:
All drawings to be read in conjunction with all other drawings as noted on issue sheet.

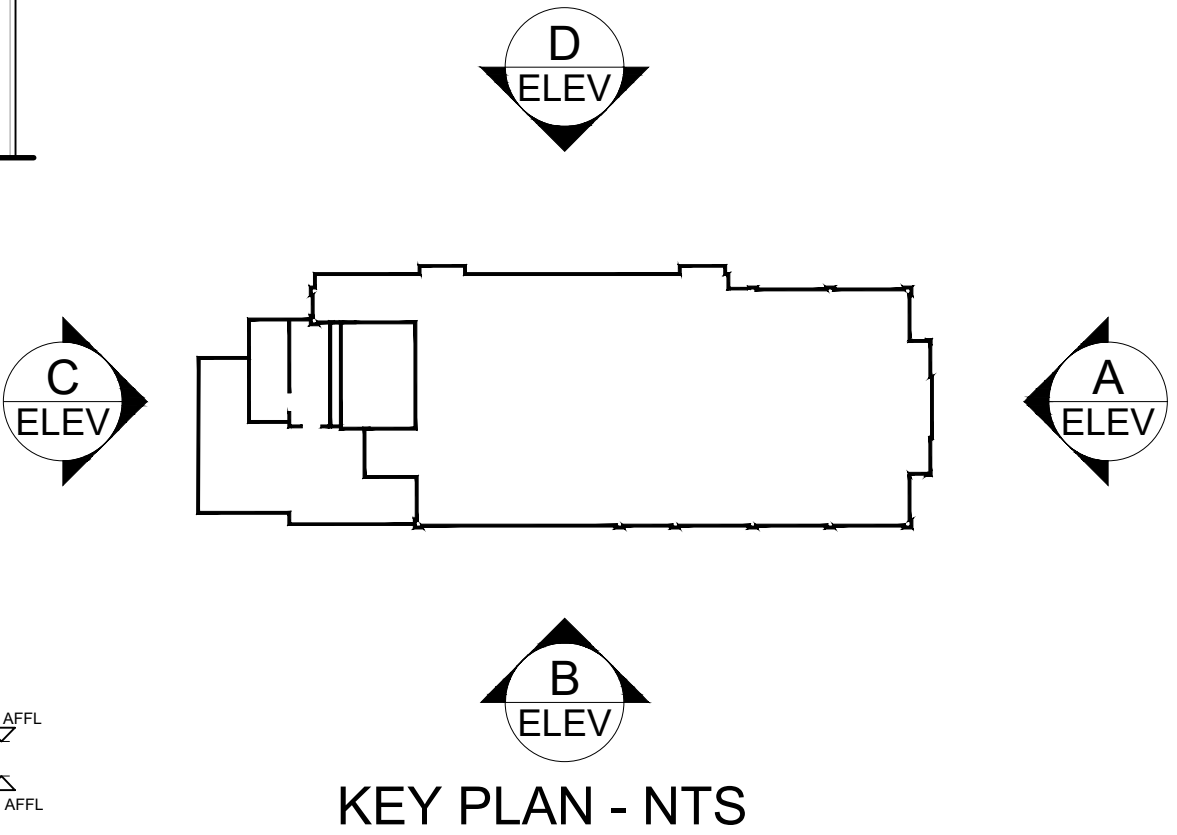


KEY PLAN - NTS

B	22/02/23	AL	MW
ISSUED FOR PLANNING			
DESIGN WORKING GROUP APPROVED			
A	02/02/23	AL	MW
UPDATED TO SUIT GA FOLLOWING DWG COMMENTS RECEIVED 25/01/23 & PM EMAIL 23/01: - NEW HIGH LEVEL WINDOW & WALL INFILL TO MATCH EXISTING BRICK SLIP TO CREW ROOM - NEW FLAT ROOF TO BOH DWG APPROVED STAMP ADDED			
-	11/01/23	AL	MW
INITIAL ISSUE			
REV	Date	Drawn by: -	Checked by: -
Status	Purpose of Issue		
S2	For Approval		
drawing stage	Planning		
client			

project	store		
CHIRK WREXHAM LL14 5AZ		1023	
drawing title			
EXISTING & PROPOSED SITE ELEVATIONS			
date	11/01/2023	drawn	AL
scale@A1	1:100	checked	MW

PLANNING

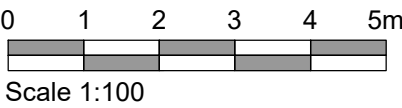

EXISTING & PROPOSED SITE ELEVATIONS 1:100