

Enabling works -

The General Contractor is to prepare a method statement for the safe demolition of all items which must include safety to the householders, visitors and site personnel. Ensure the existing property is protected and secured throughout the contract period. Ensure all services are adequately isolated and terminated by a qualified person.

A) Relocate svp to accommodate new wc.

B) Carefully remove existing window and insert new door within existing opening

The Contractor is responsible for checking all dimensions - any discrepancy to be brought to the attention of the client before proceeding with the work.

Where an item is covered by drawings of different scales, the larger scale drawing takes precedence.

Do not scale drawings - measured dimensions to be worked in all cases.

Revisions:
B) 15.6.2023 - Outbuilding design reverted to existing

BH ARCHITECTS LTD.

Barden • Queen Street • Treuddyn • Near Mold • Flintshire • CH7 4LU

Company Number 9280139


tel. 07970 771547email. bharch@hotmail.com

site address
Lynwood • Maes-Y-Ffynnon Road • Minera • Wrexham
LL11 3DE

project
Proposed Single Storey Infill Extension and Internal
Alterations

description & scale
Enabling Works -
Scale as shown when printed at A3

date	project number	drawing number	revision
March 2023	23/219	RD/09	B

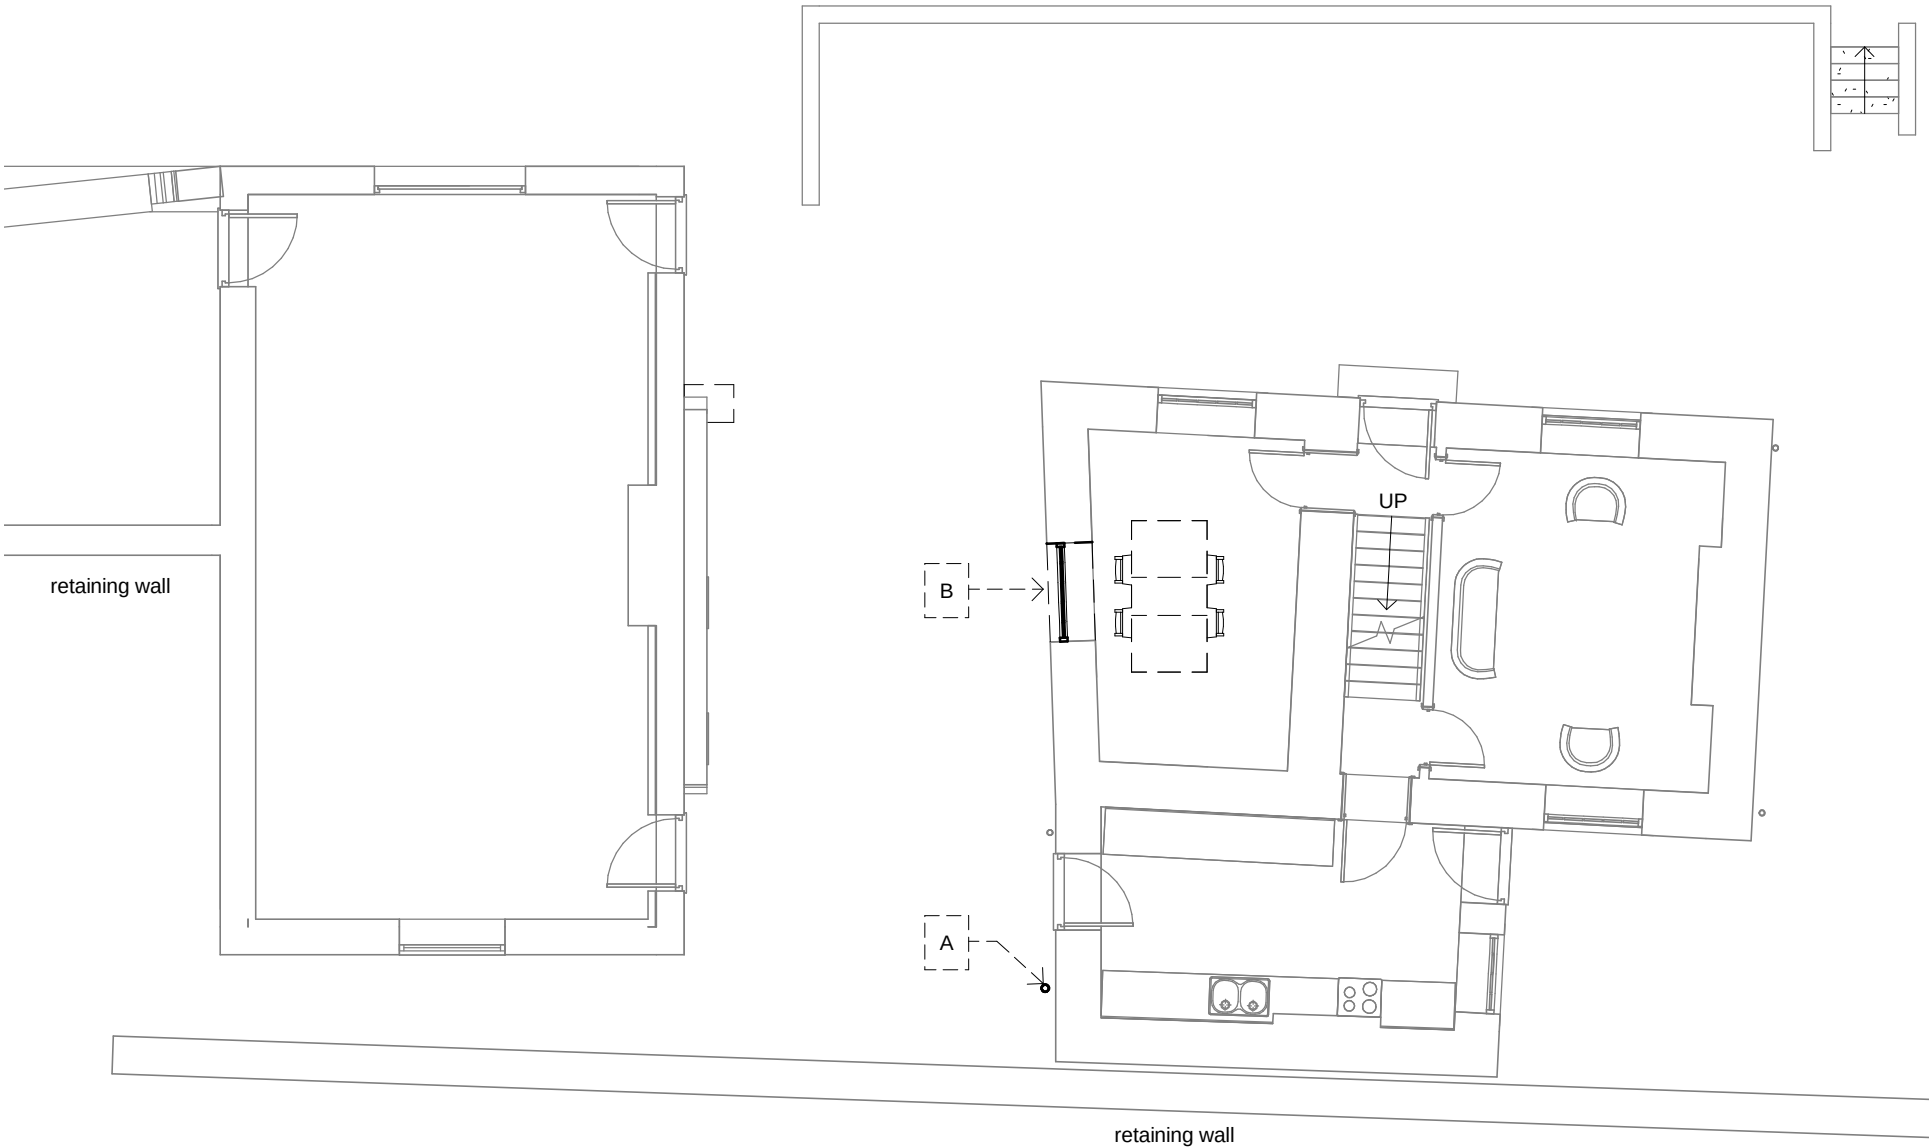

Proposed Enabling Works
1 : 100