



Material Finishes:

- Roof - Slate (1)
- Walls - Brickwork (2)
- Windows - UPVC (3)
- Doors - UPVC (4)
- Fascia's and gutters - UPVC (5)
- Solar Panels (6)

1

Elevation Three

1 : 100

Finishes Key


1 : 500



2

Elevation Four

1 : 100

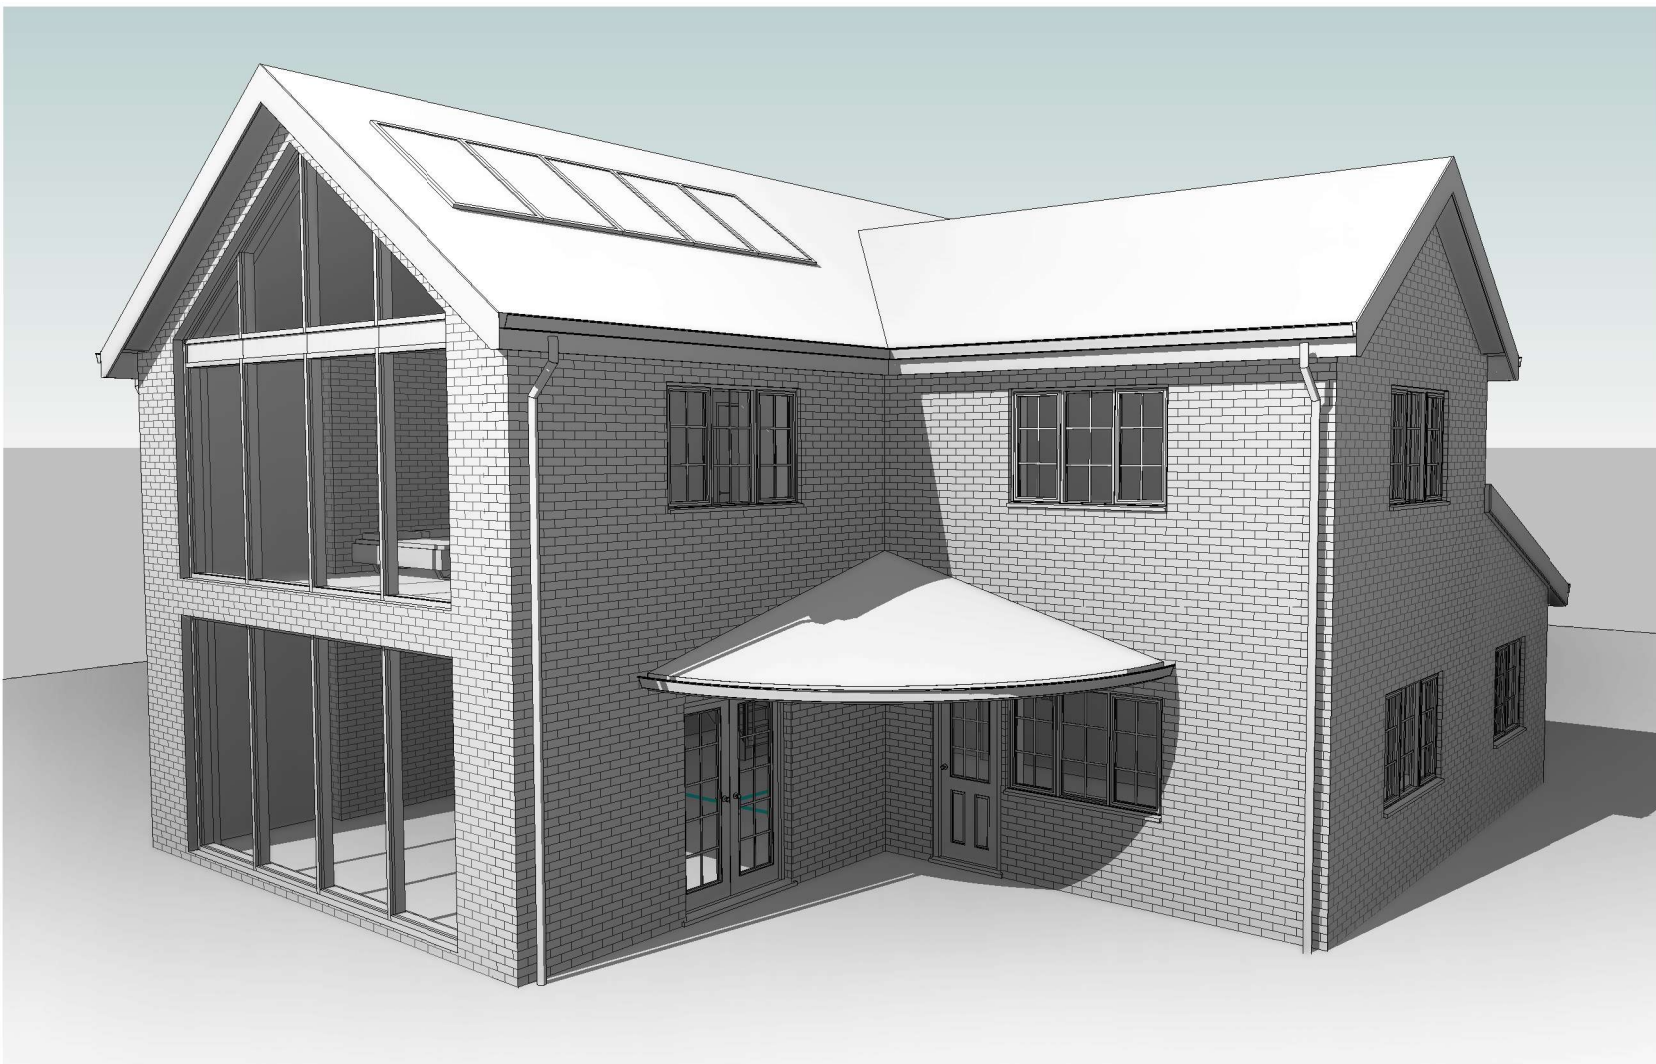

3

Perspective

Rev	Date	Description	Dr	Ch
-----	------	-------------	----	----



Address 28 Cathedral Road, Cardiff, CF11 9LJ
4 Oak Drive, Marford, LL12 8XT
Website barrondesign.co.uk
CIAT Chartered Practice Number F2683

Client Mr & Mrs Tomlinson
Project Lower Parks Farm, Parkside, Rossett
Project No P633
Drawing Elevation Sheet 2

Issue Status Planning

A3 As indicated

Drawing No BDL 203

Rev