


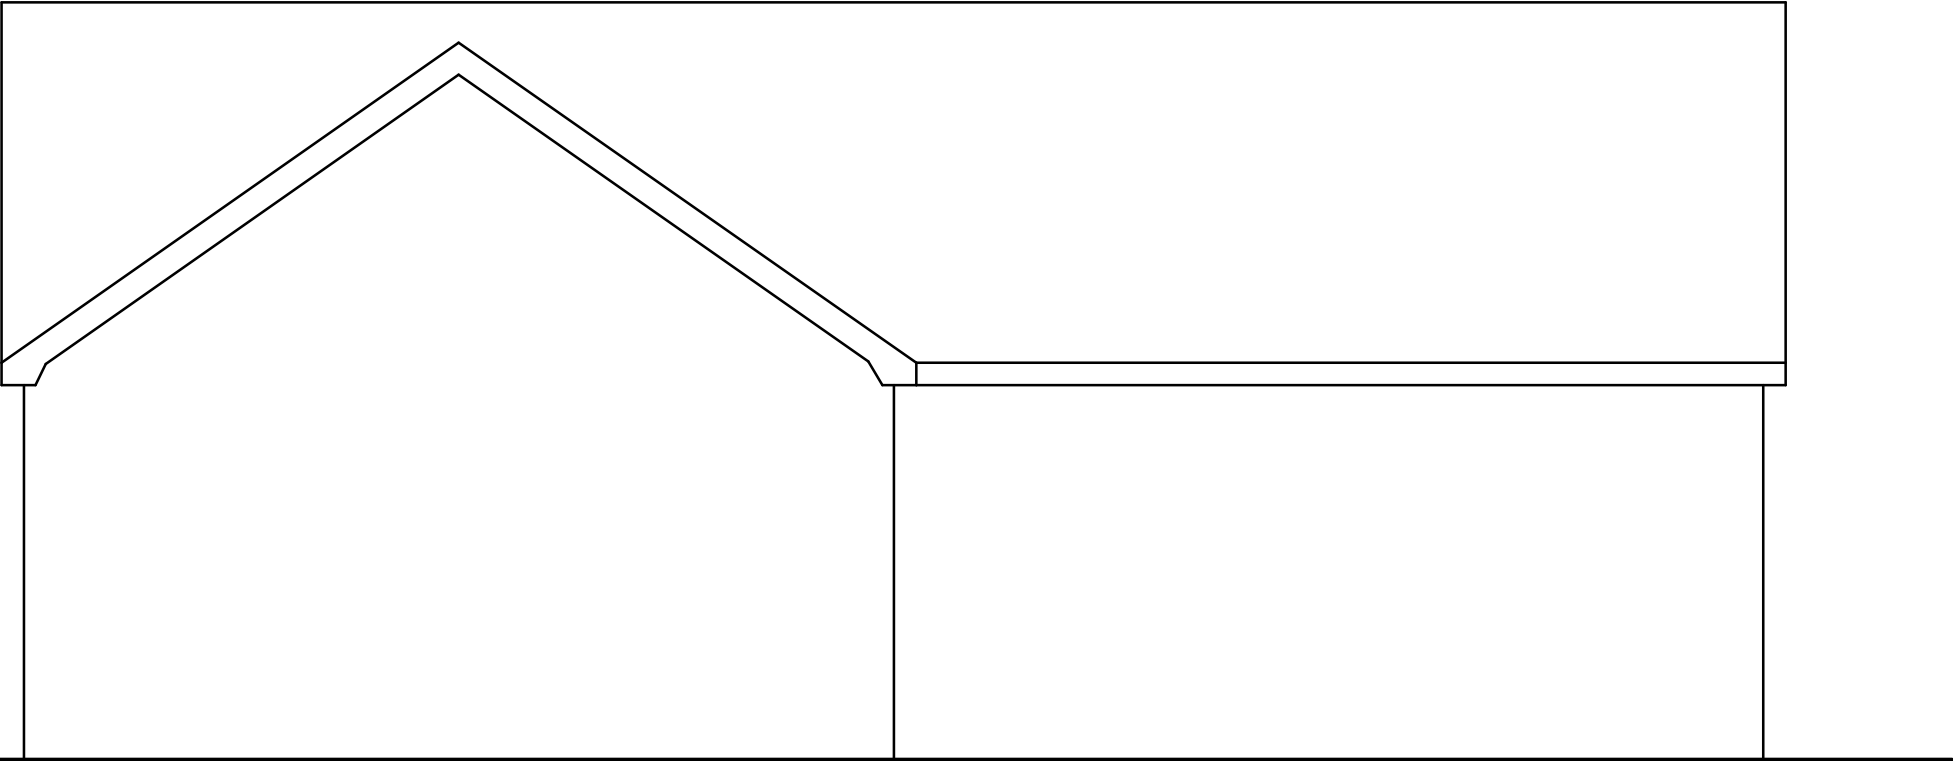

Typical Elevation 1:50

Rev	Date	Detail	Initial

Project:
Proposed New Dwelling at
Wynn Offa,
Wynnstay Yard,
Ruabon, LL14 6DP

Title: Planning: Typical Elevation	Scale: (A3) 1:50
--	-------------------------

Drawn By: D.J.Edwards	Date: Feb 2018
------------------------------	-----------------------

Drawing No: DO61/006	Sheet: 1 of 1
-----------------------------	----------------------

blueprint
architectural services



Office 3K4,
Redwither Business Tower,
Wrexham. LL13 9XT
Tel: 01978 356500
www.blueprintarchitectural.com

© copyright all rights reserved