


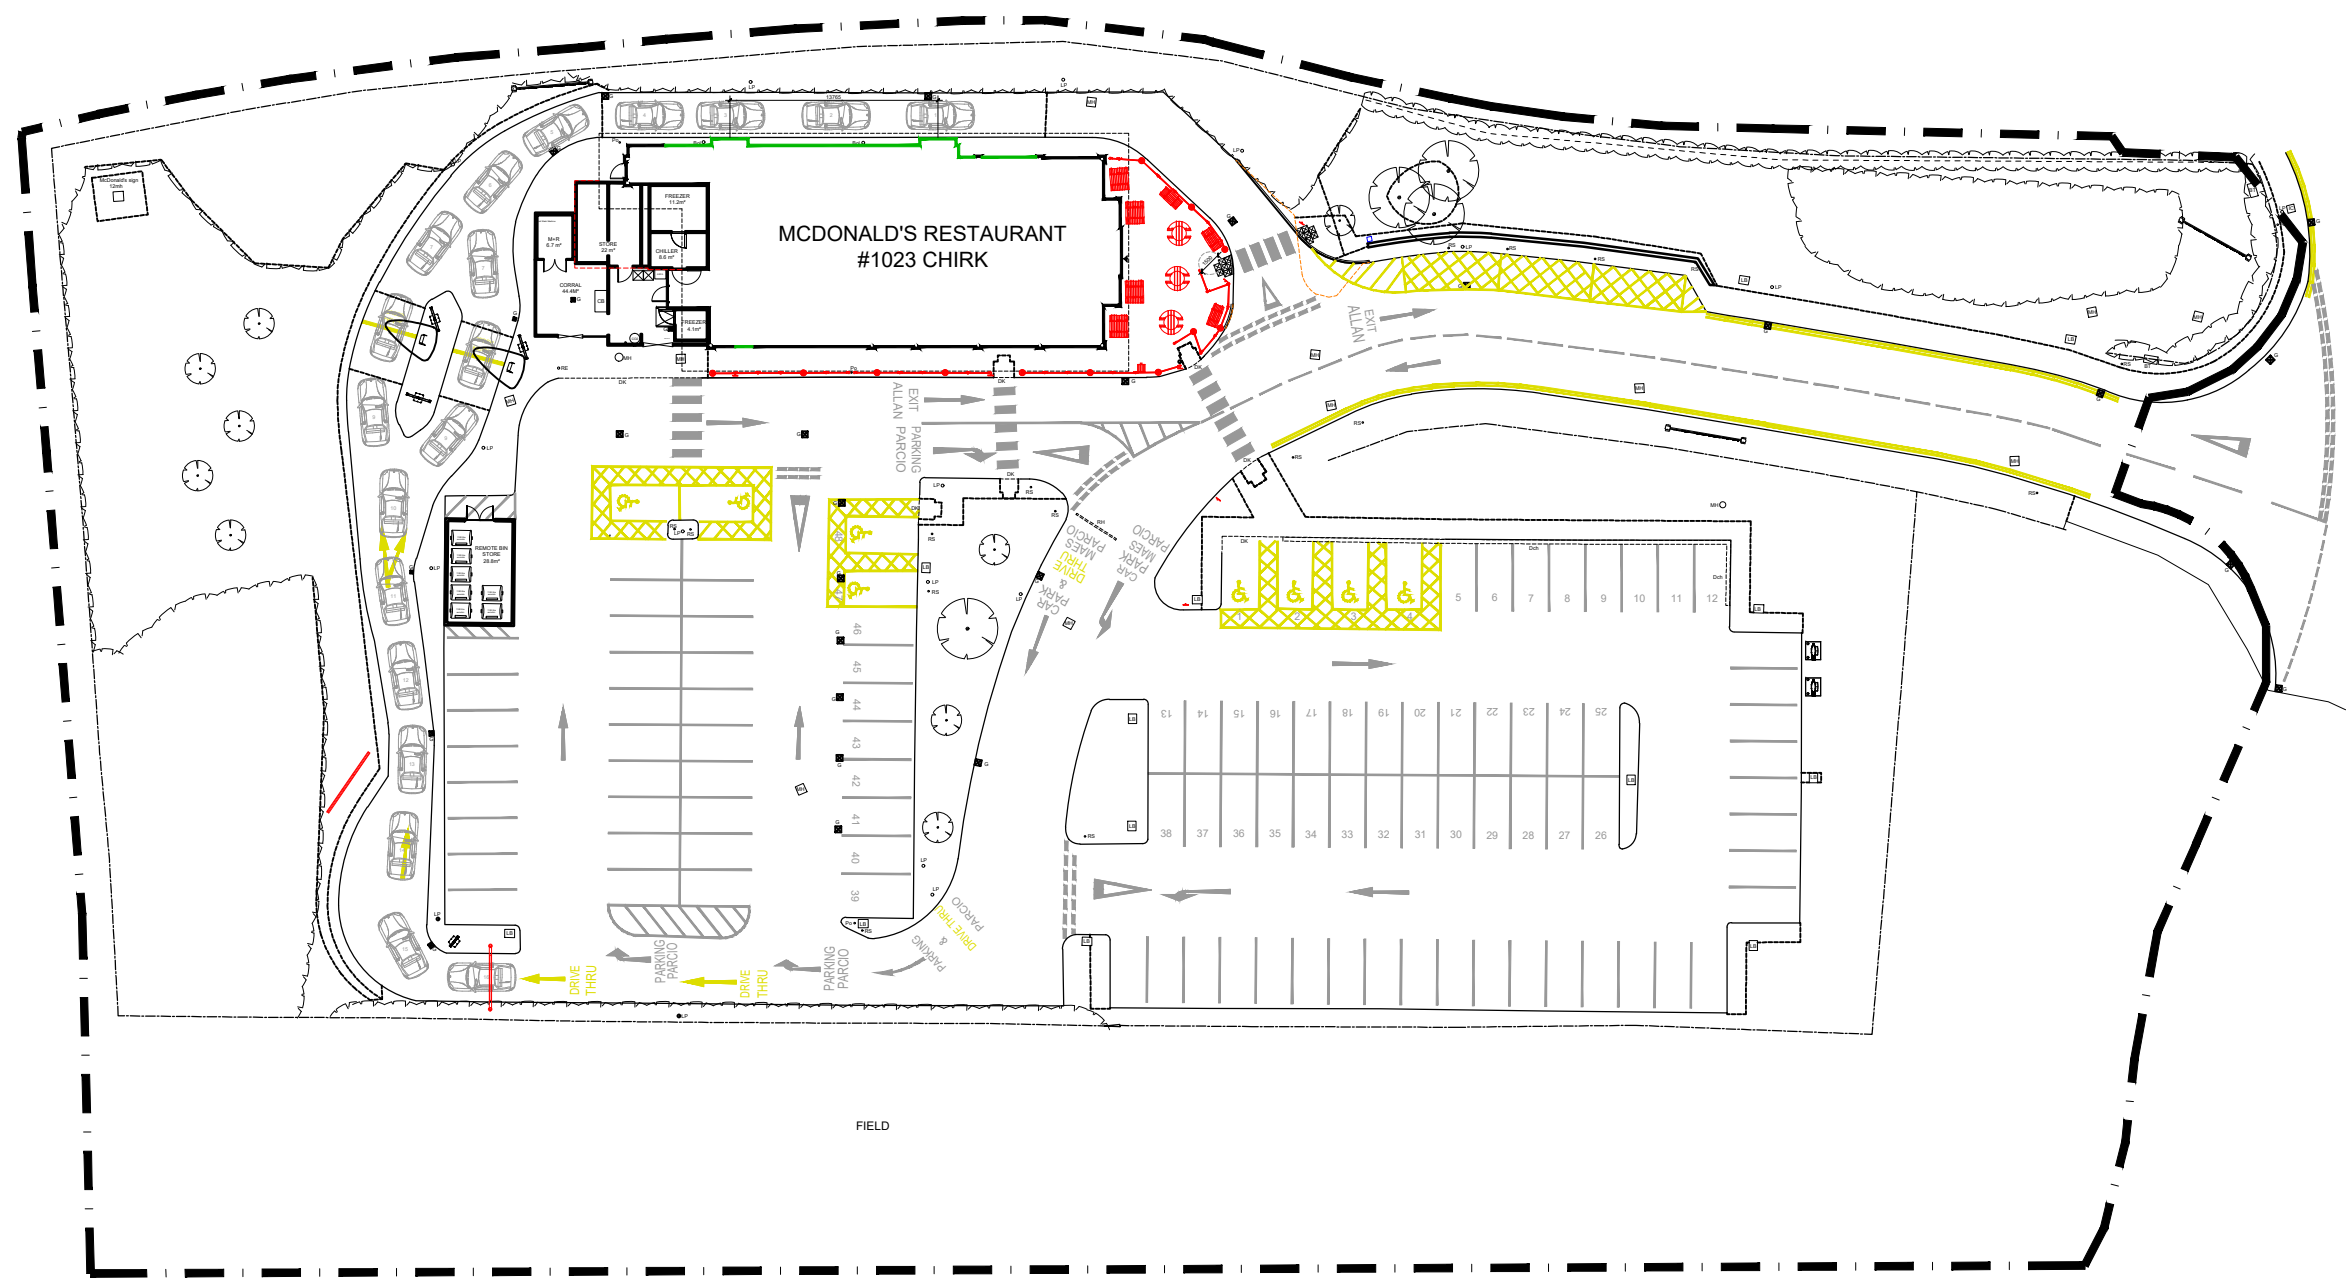

BLOCK PLAN 1:500

- All dimensions and levels are to be checked on site.
- Any discrepancies are to be reported to the architect before any work commences.
- This drawing shall not be scaled to ascertain any dimensions. Work to figured dims only.
- This drawing shall not be reproduced without express written permission from AEW.
- Title over drawings and ownership boundaries are produced using all reasonable endeavours. AEW cannot be responsible for the accuracy or scale discrepancy of base plans supplied to them.
- All works are to be undertaken in accordance with Building Regulations and the latest British Standards.
- All proprietary materials and products are to be used strictly in accordance with the manufacturers' recommendations.

Notes:
All drawings to be read in conjunction with all other drawings as noted on issue sheet.

PERIMETER FENCE	N/A
BOUNDARY WALL	N/A
CAR PARK FINISH	TARMAC
DRIVE THRU FINISH	TARMAC
PATIO FINISH	BLOCK PAVIOURS
FOOTPATHS	BLOCK PAVIOURS
SOFT LANDSCAPING	SHRUBS,GRASS AND TREES

project	store		
CHIRK WREXHAM LL14 5AZ			1023
drawing title			
BLOCK PLAN			
date	22/02/2023	drawn	AL
scale@A3	1:500	checked	MW

PLANNING