


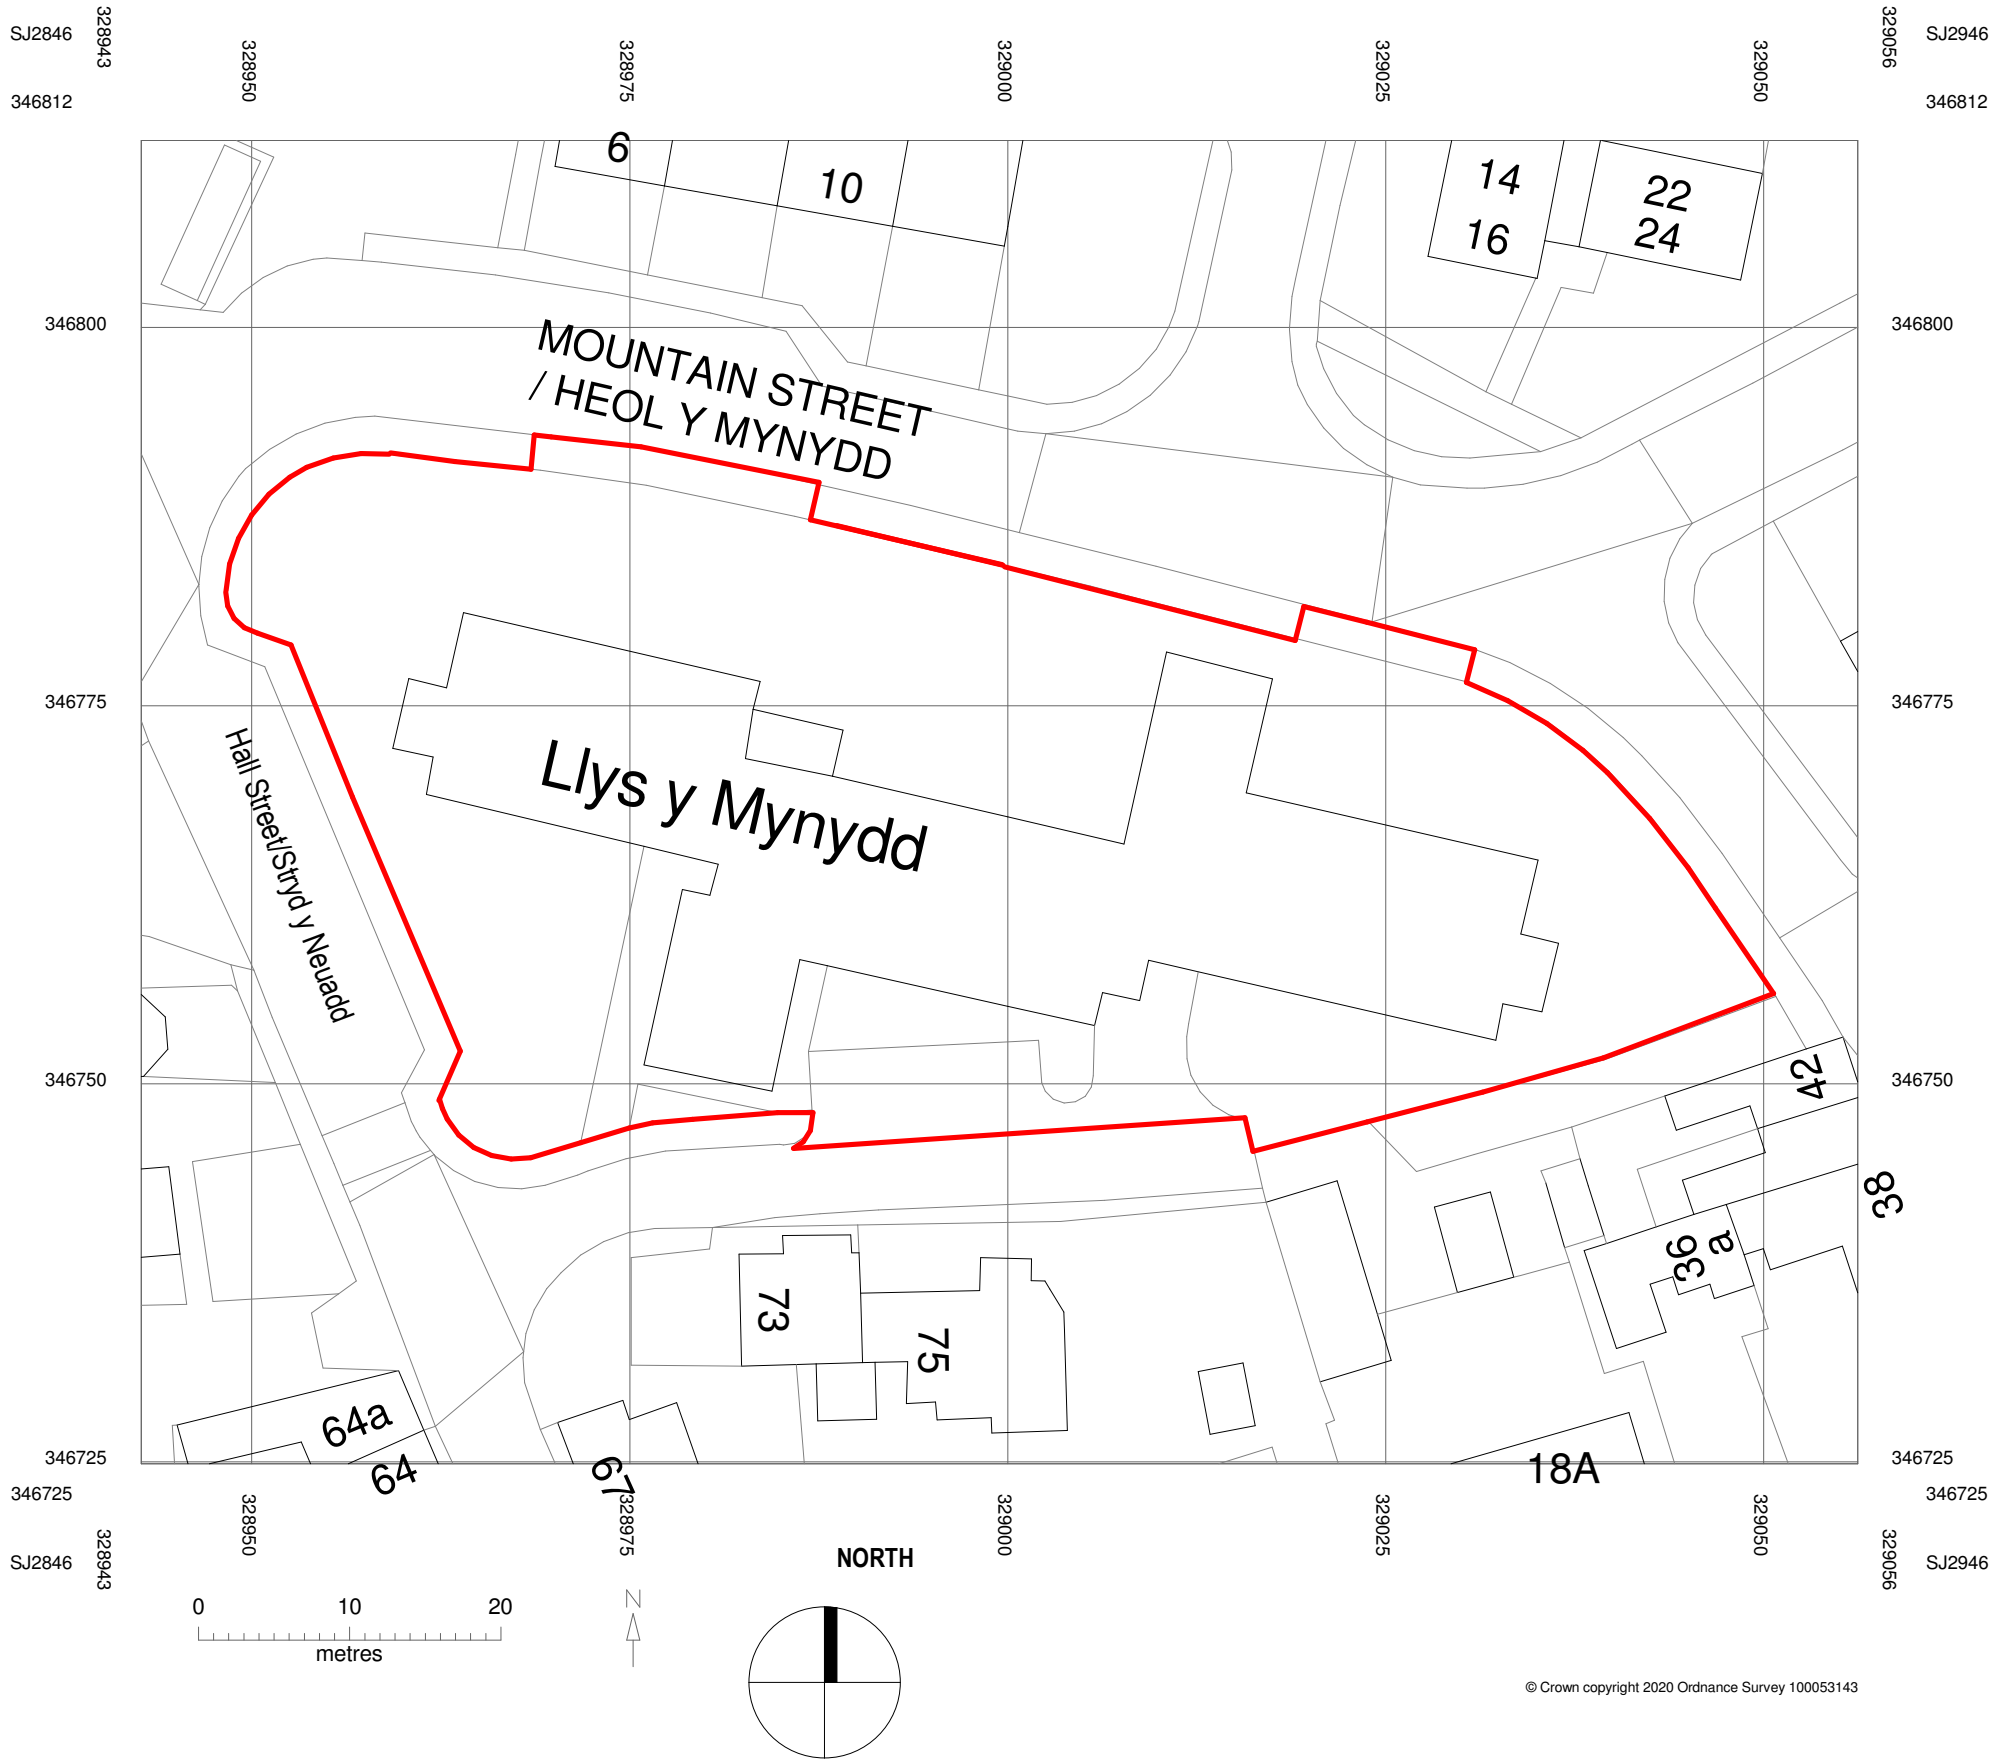

1 | X(9-)_Site-Location

REV	DATE	REVISION NOTE	BY	CHECK



Wellfield Chester Road Preston Brook WA7 3BA
T: +44 1928 752 200 E:info@ewa.co.uk

Wrexham_Llys y Mynydd
Location Plan
2594_ 10408
STATUS |
DRAWN BY | Author
LYM- EWA- A- 10408

SCALE | 1 : 500
DATE | 10/03/20

REV

© Crown copyright 2020 Ordnance Survey 100053143