



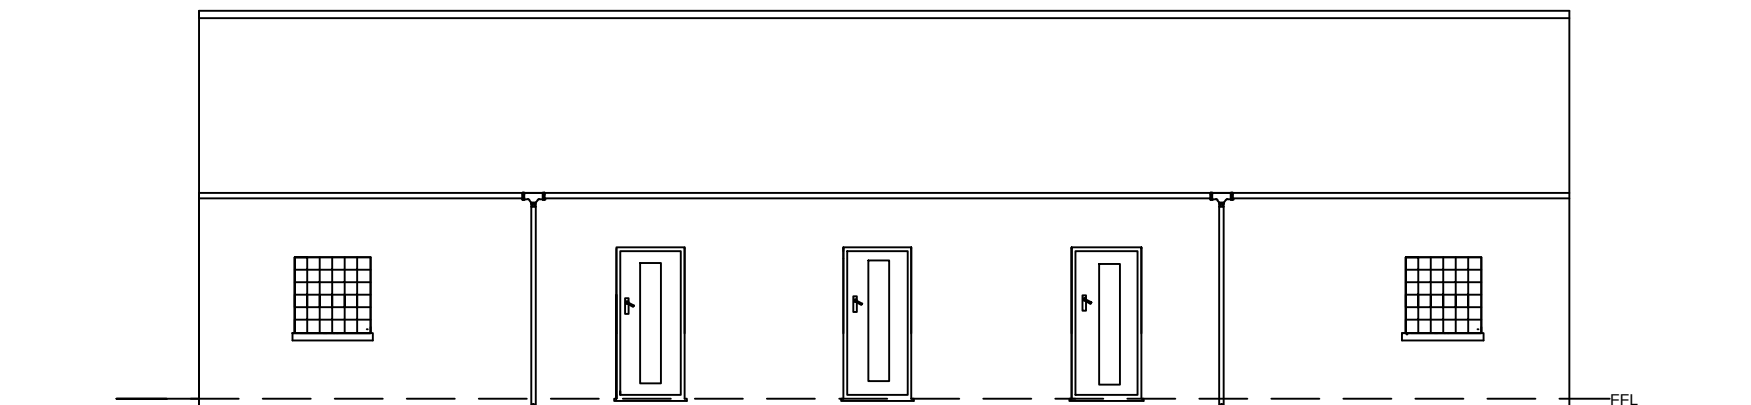

North

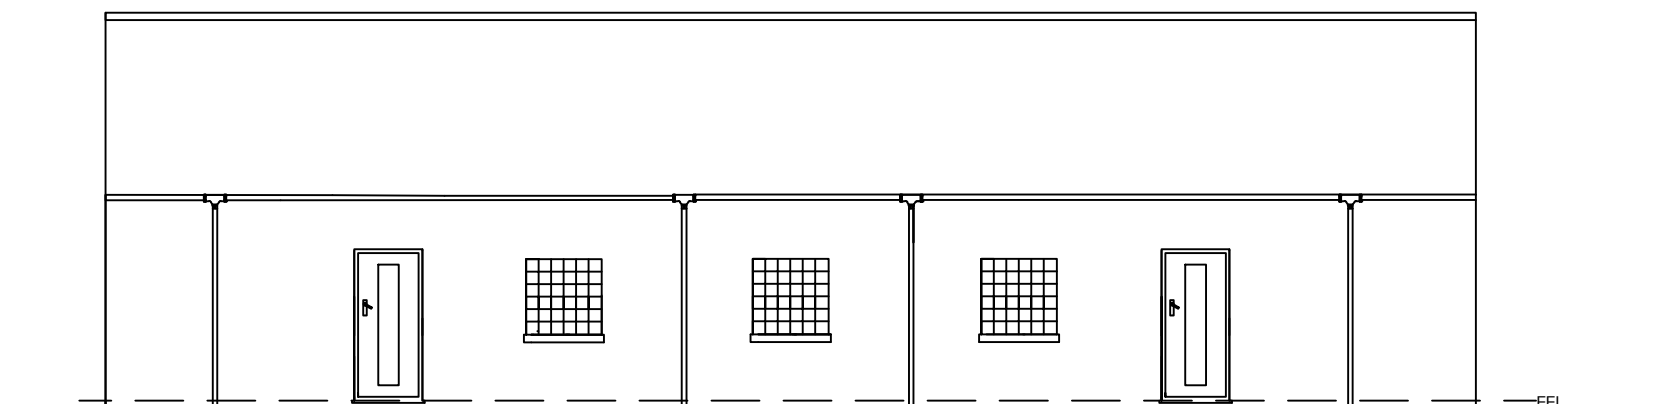

South



Grantley Lowe

chartered surveyors

34 St Anne Street
Liverpool
L3 3DS

t:0151 298 9669
f:0151 298 9670

www.grantleylowe.co.uk

Rev	Date	Revisions

Client
Fairpark Care Limited

Job Title
Hullah Farm - 5 x Bay
Garage

Drawing Title
Proposed Elevations -
North and South

Draft / initial / schematic ☐
plan ☐
Planning ☒
Building Regulations ☐
Structural ☐
Construction ☐
As Built ☐

Scale
1:100 @ A4

Date June 2022 Drawn By WJJ

Drawing No.	3513-42	Rev	
-------------	---------	-----	--