


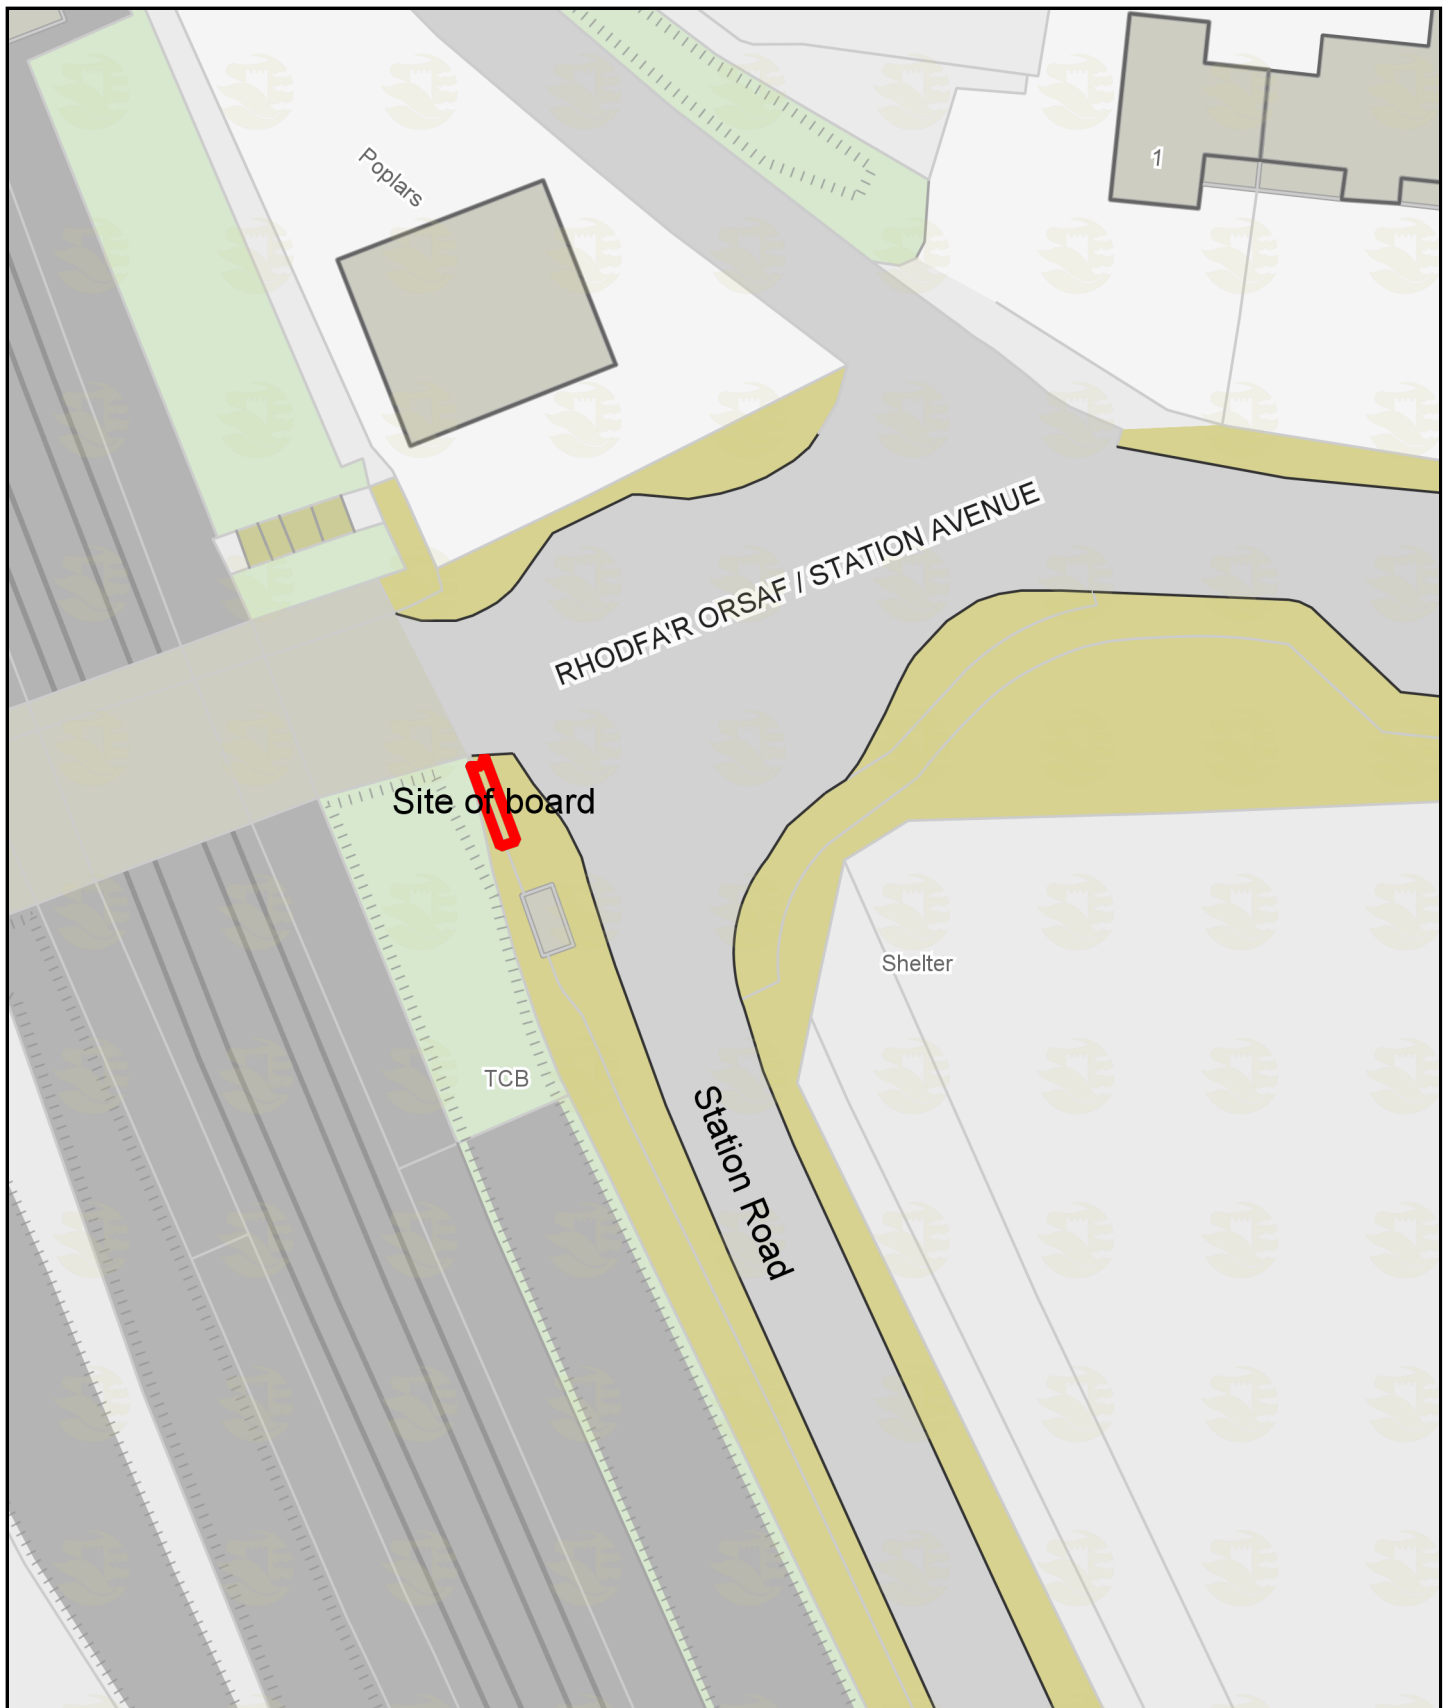

Station Road replacement sign Chirk



N Graddfa / Scale: 1:354

Canol / Centre: 328482, 337787

Dyddiad / Date: 2022-10-07 14:24:14

© Hawlfraint y Goron a hawliau cronfa ddata 2022 Arolwg Ordnans 100023408 © Crown copyright and database rights 2022 Ordnance Survey 100023408.