


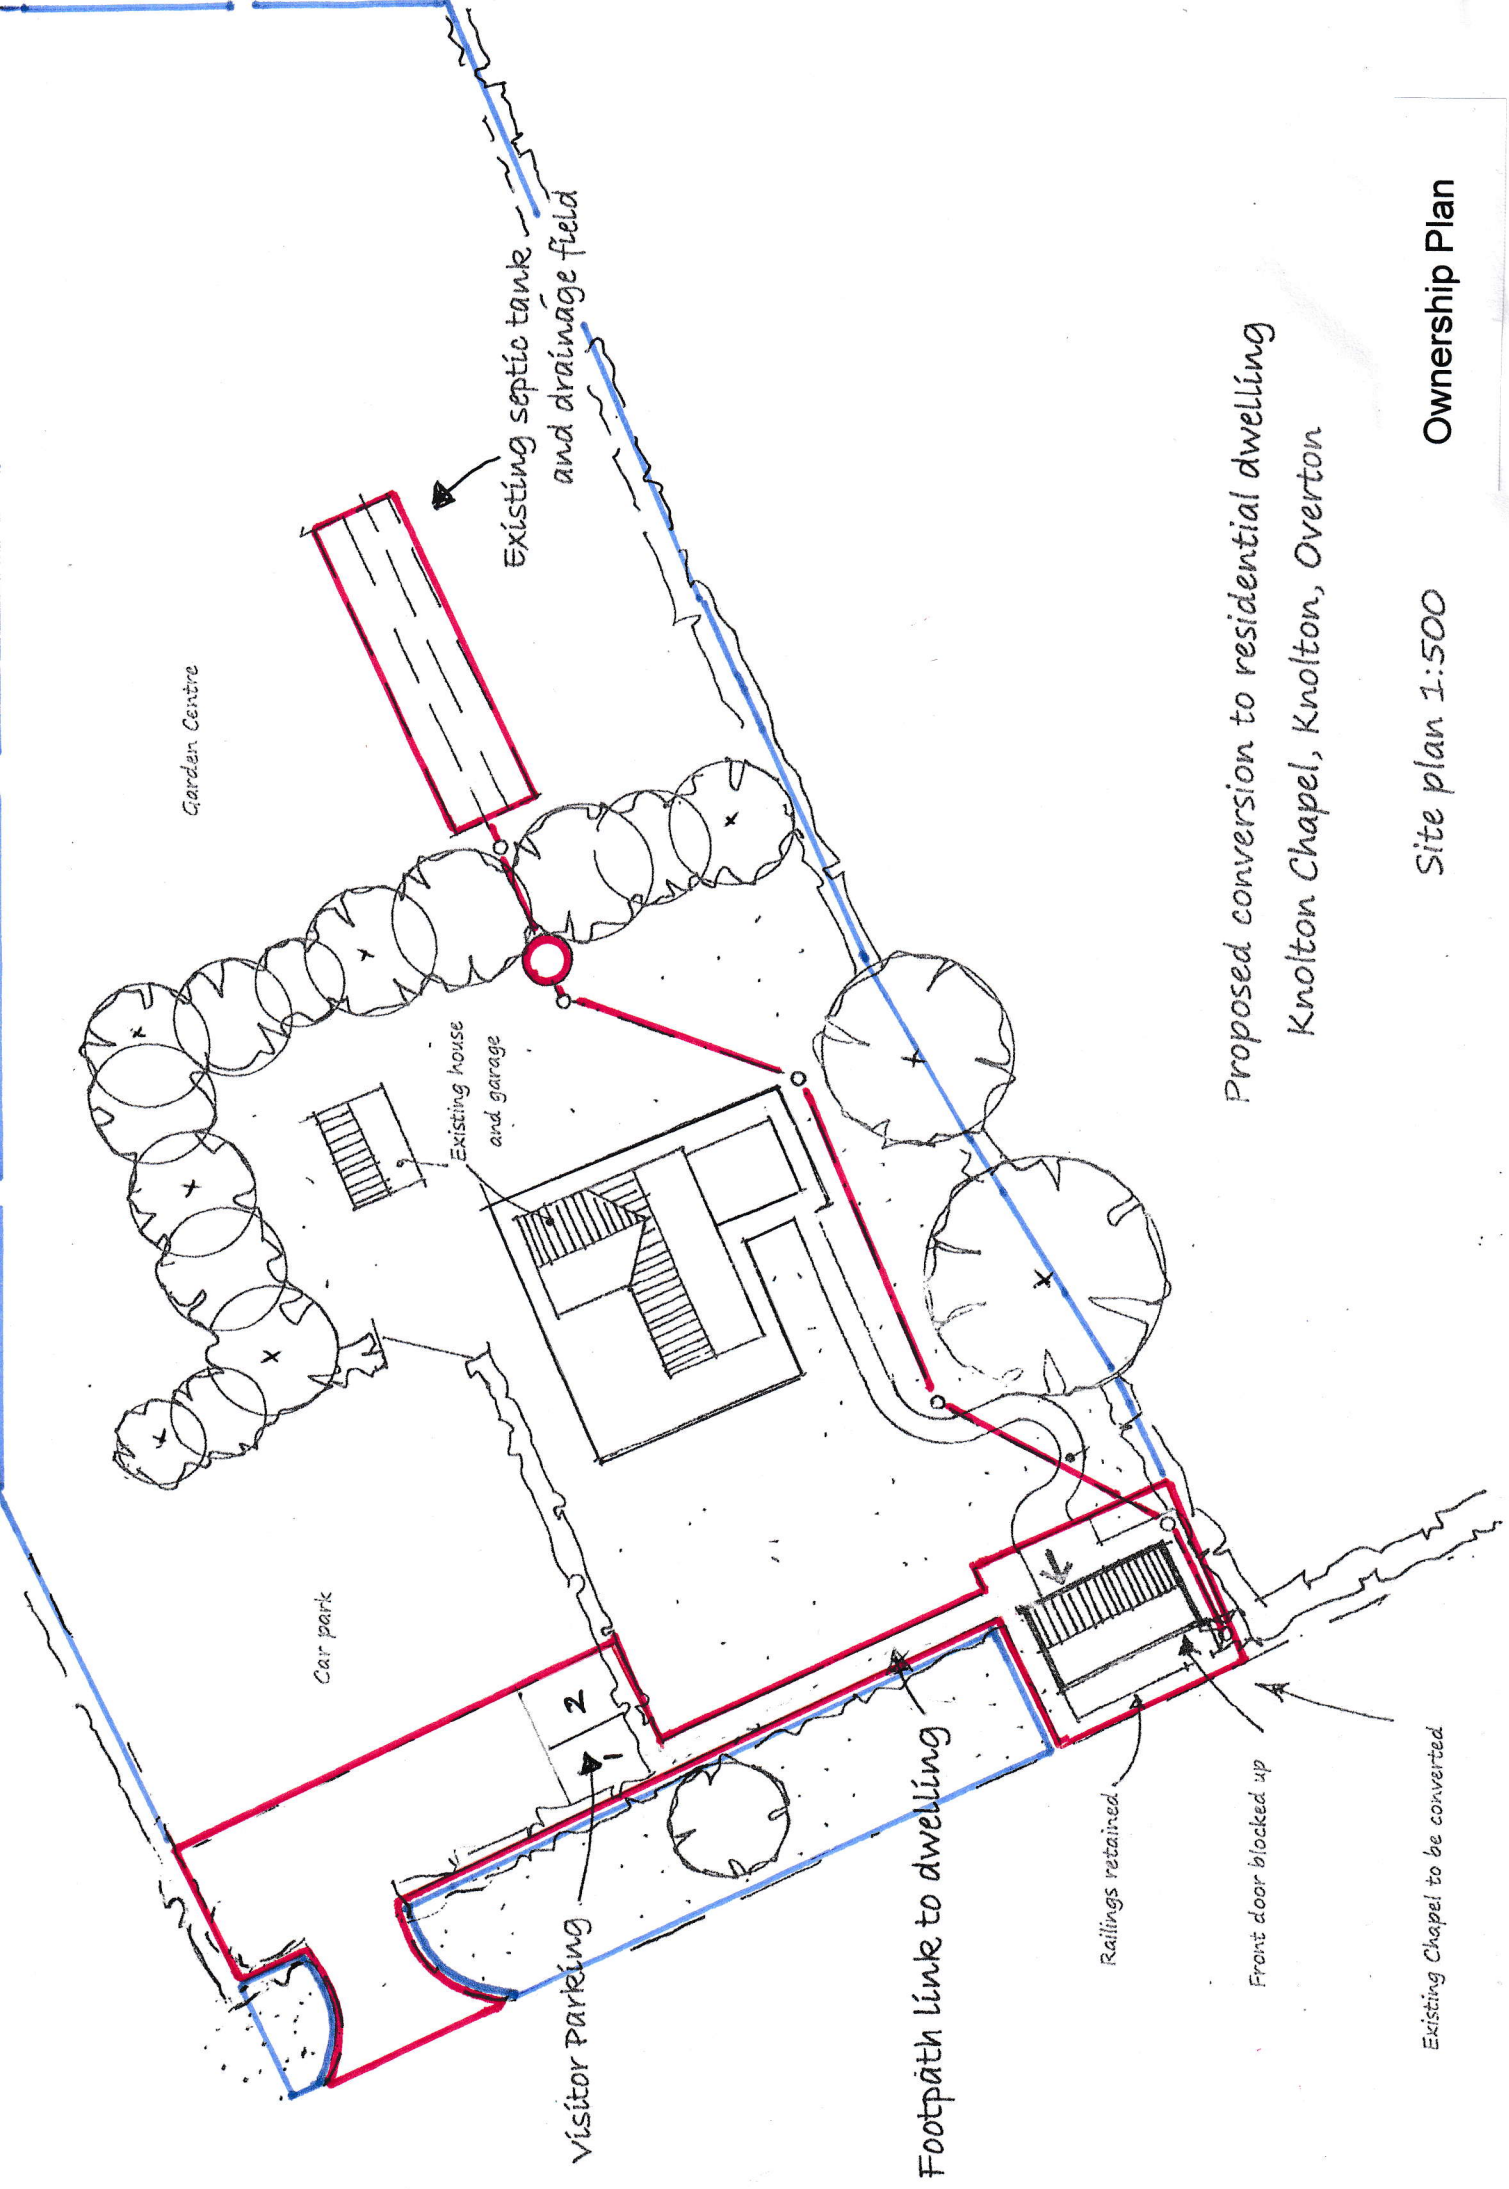

Proposed conversion to residential dwelling
Knolton Chapel, Knolton, Overton

Site plan 1:500 Ownership Plan