



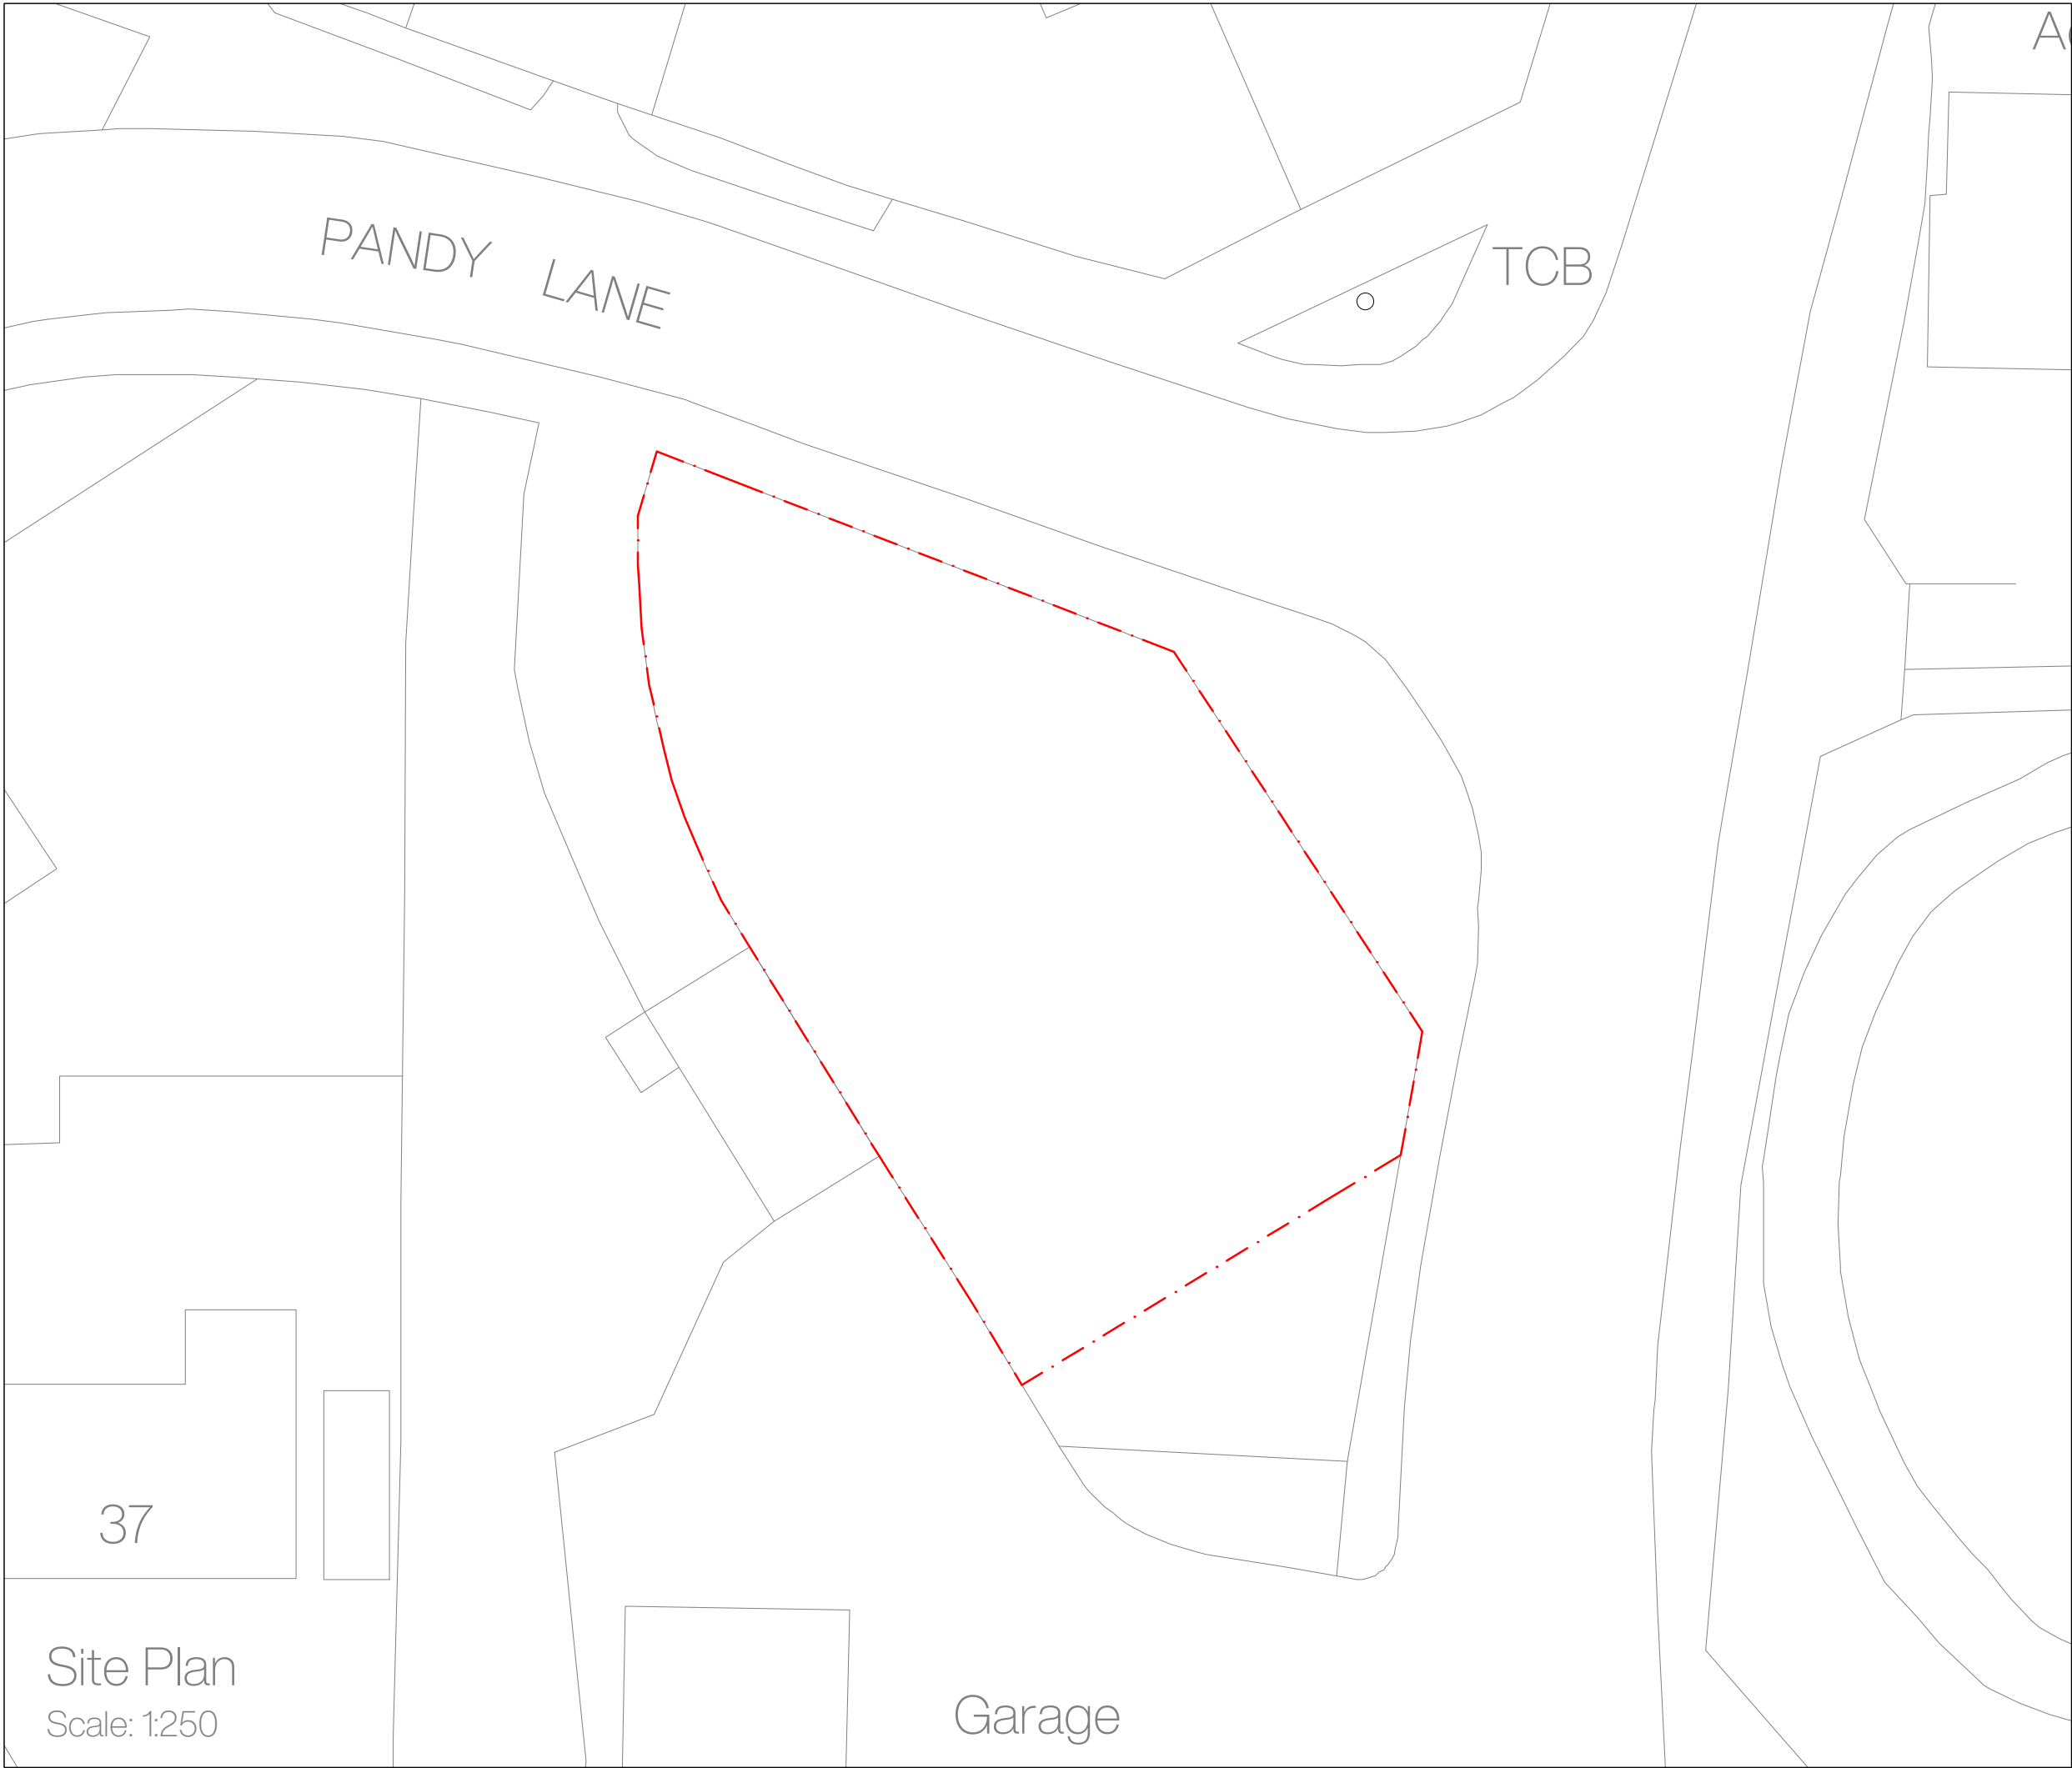

Landscaping is indicative only.

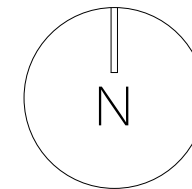

Site Plan Key

Application Site

Smithy View Garage,
Chester Road,
Wrexham,
LL12 8DY

Rev	Notes	Date
a	Drawing updated	08.2023

Existing | Site Plan

August 2023

A3

D05.1001

1 - 1

DO NOT SCALE FROM THIS DRAWING. ALL DIMENSIONS TO BE
CONFIRMED ON SITE PRIOR TO FABRICATION BY THE
CONTRACTOR. DRAWINGS TO BE READ IN CONJUNCTION WITH
ANY REFERENCED DOCUMENTATION. PLANS NOT TO BE
REPRODUCED WITHOUT THE PRIOR CONFIRMATION FROM THE
DESIGN TEAM.

