


- 1. Existing concrete roof tile.
- 2. Existing red brick finish.
- 3. Existing white uPVC windows.
- 4. Proposed white uPVC windows
- 5. Proposed render.

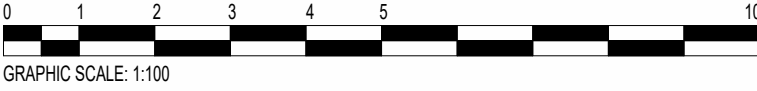


1 South East
1 : 100



2 North West
1 : 100



3 North East
1 : 100

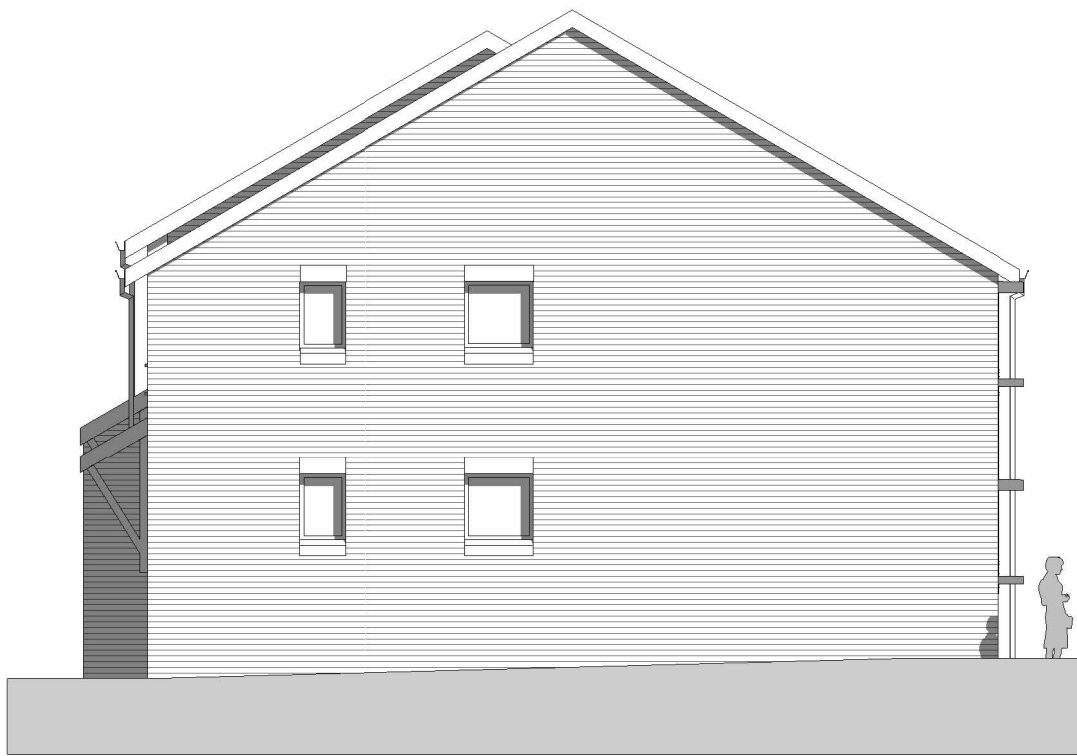

4 South West
1 : 100

Rev.	Description	Issued	Date
------	-------------	--------	------

JPH ARCHITECTS
LIMITED
t: 01745 350650 | e: info@jpharchitects.com | www.jpharchitects.com

PROJECT:
Barracksfield Estate: 1-6 Davies Court
DRAWING NAME:
Proposed Building (Units 1-6)
DRAWING NUMBER:
0423-JPH-XX-00-DR-A-014

DATE: 31.03.23	STATUS: S0	REV:
SCALE: As Indicated	PURPOSE OF ISSUE: Planning	@ A1