


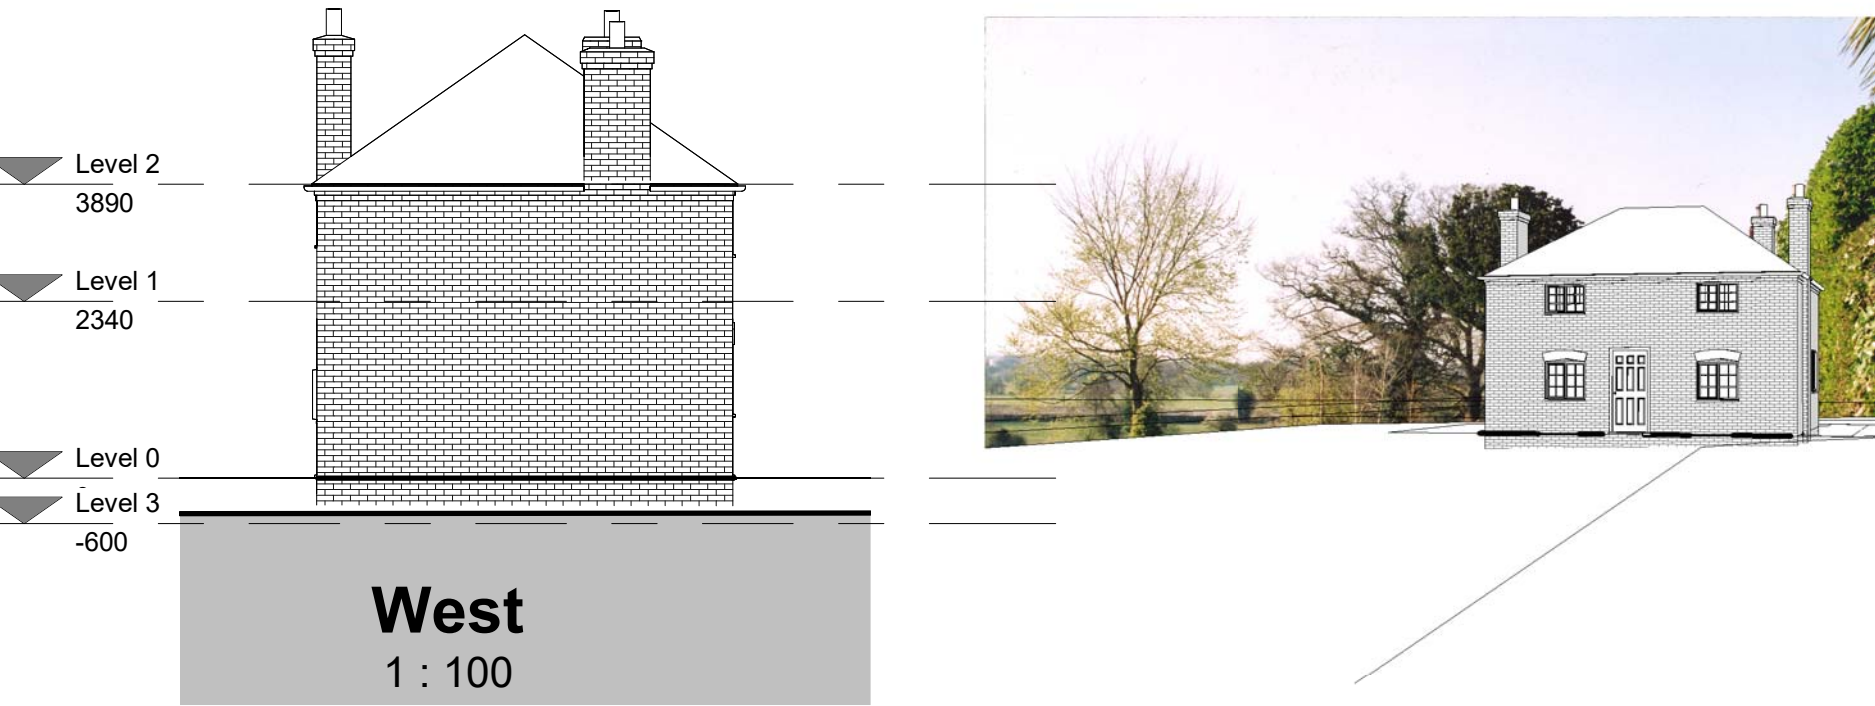


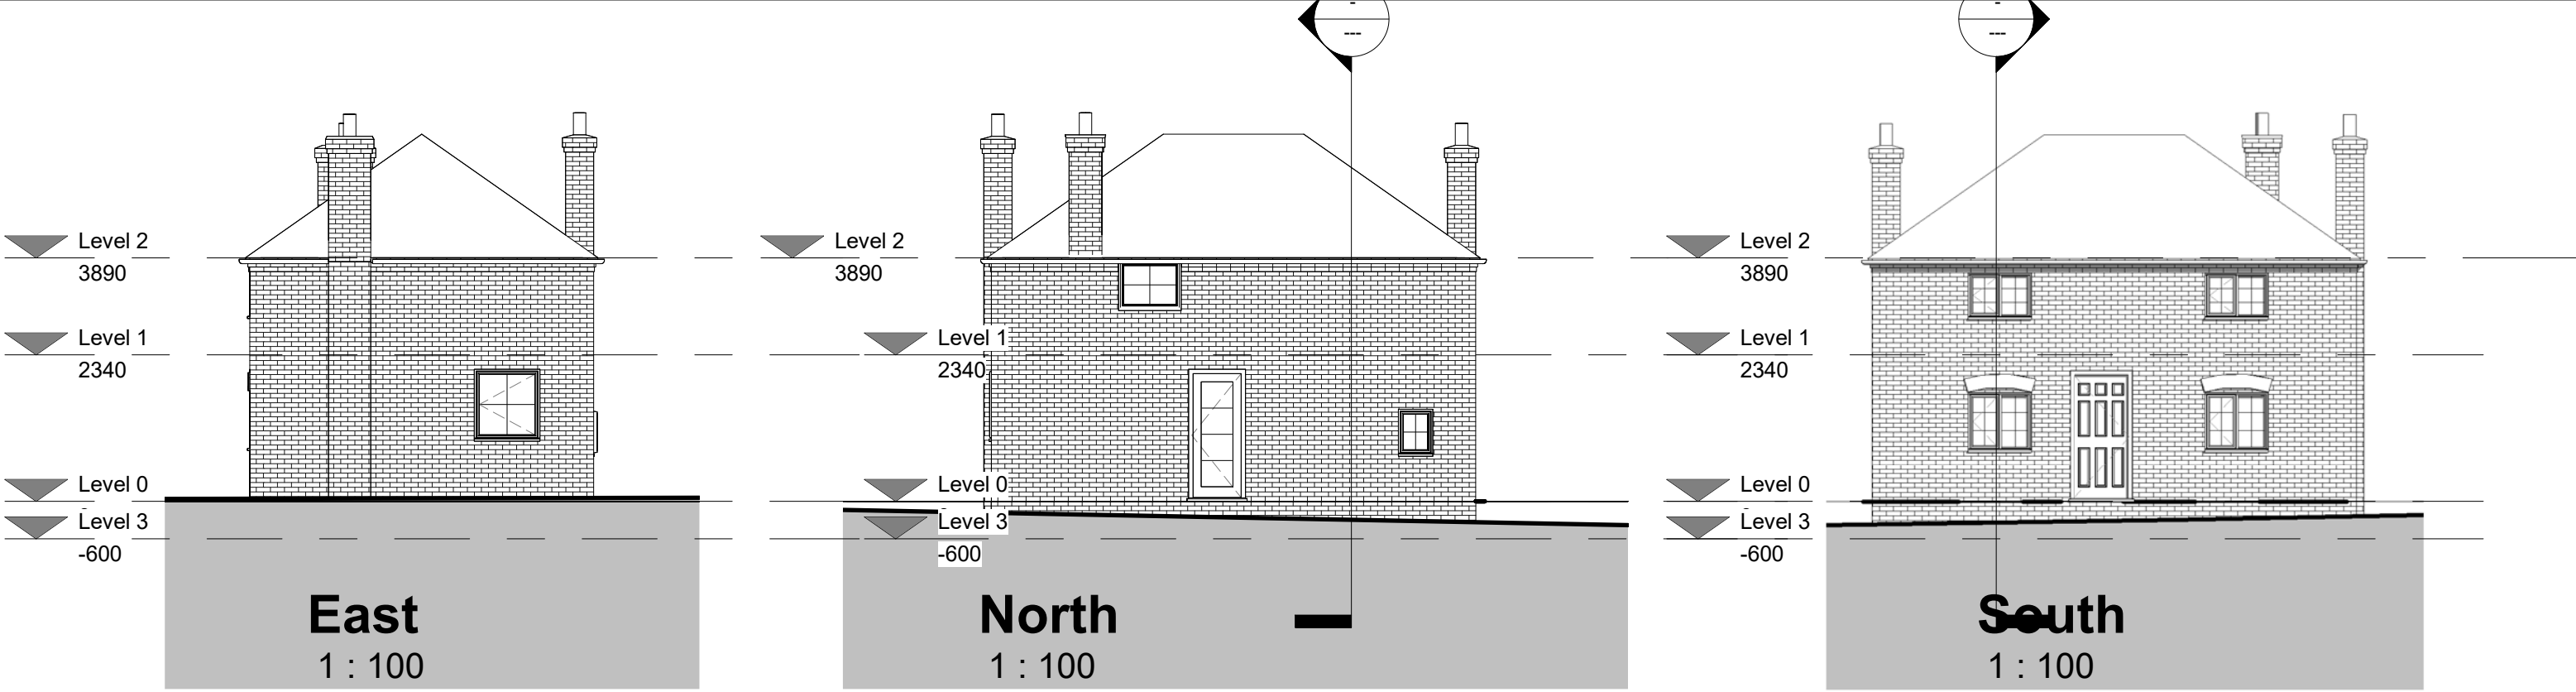


3D View 1

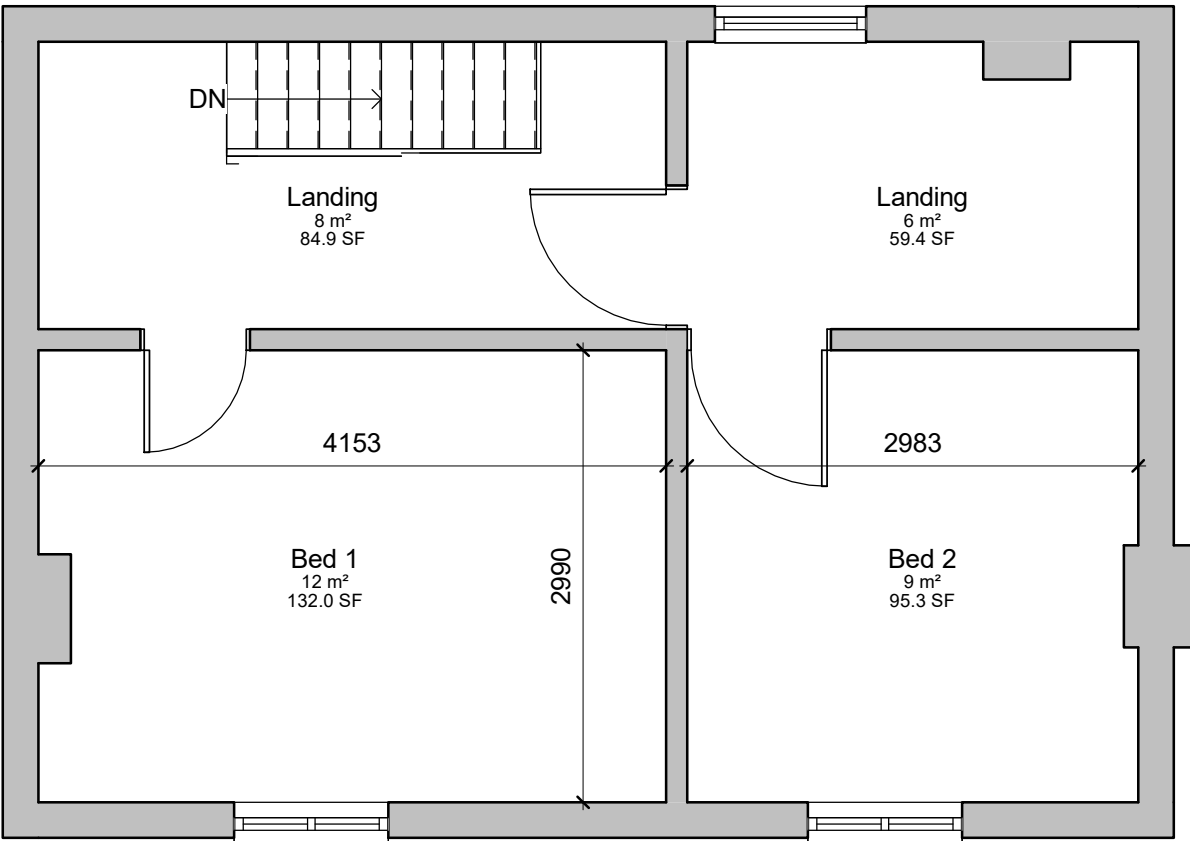

Level 1
1 : 50

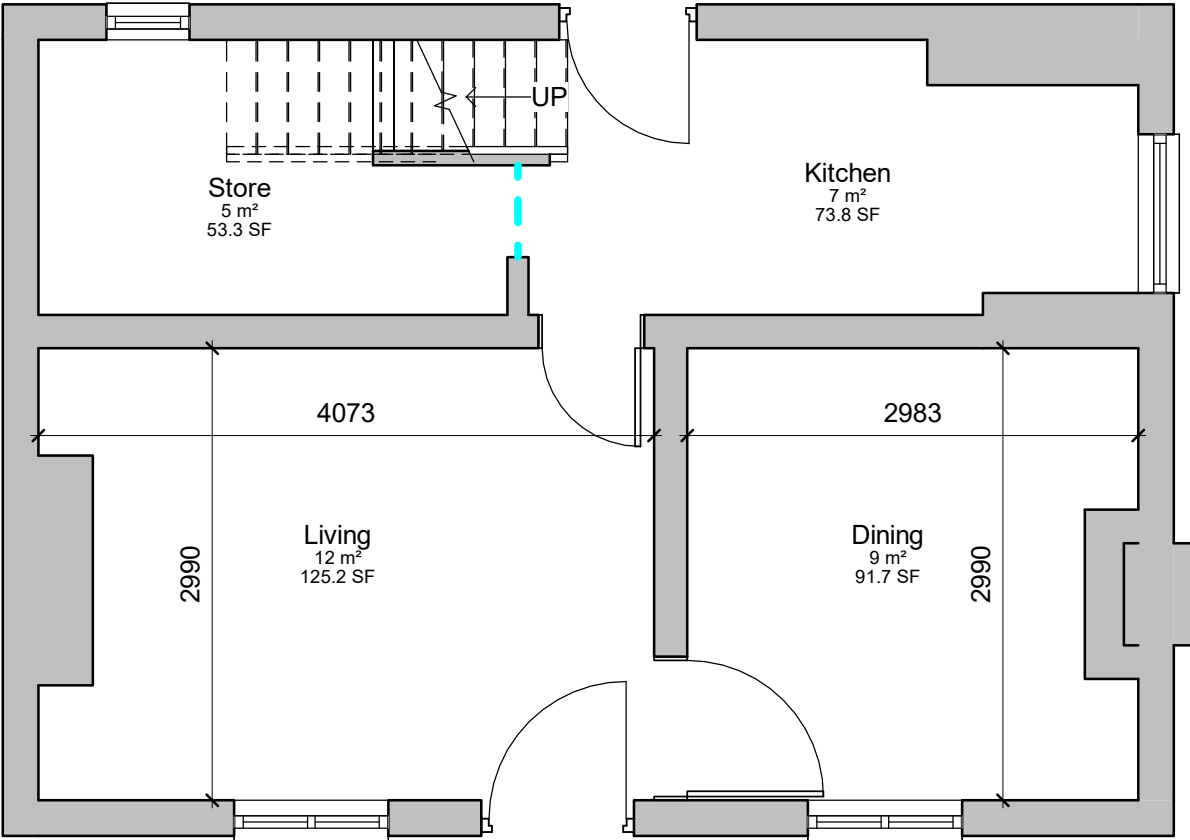

Level 0
1 : 50

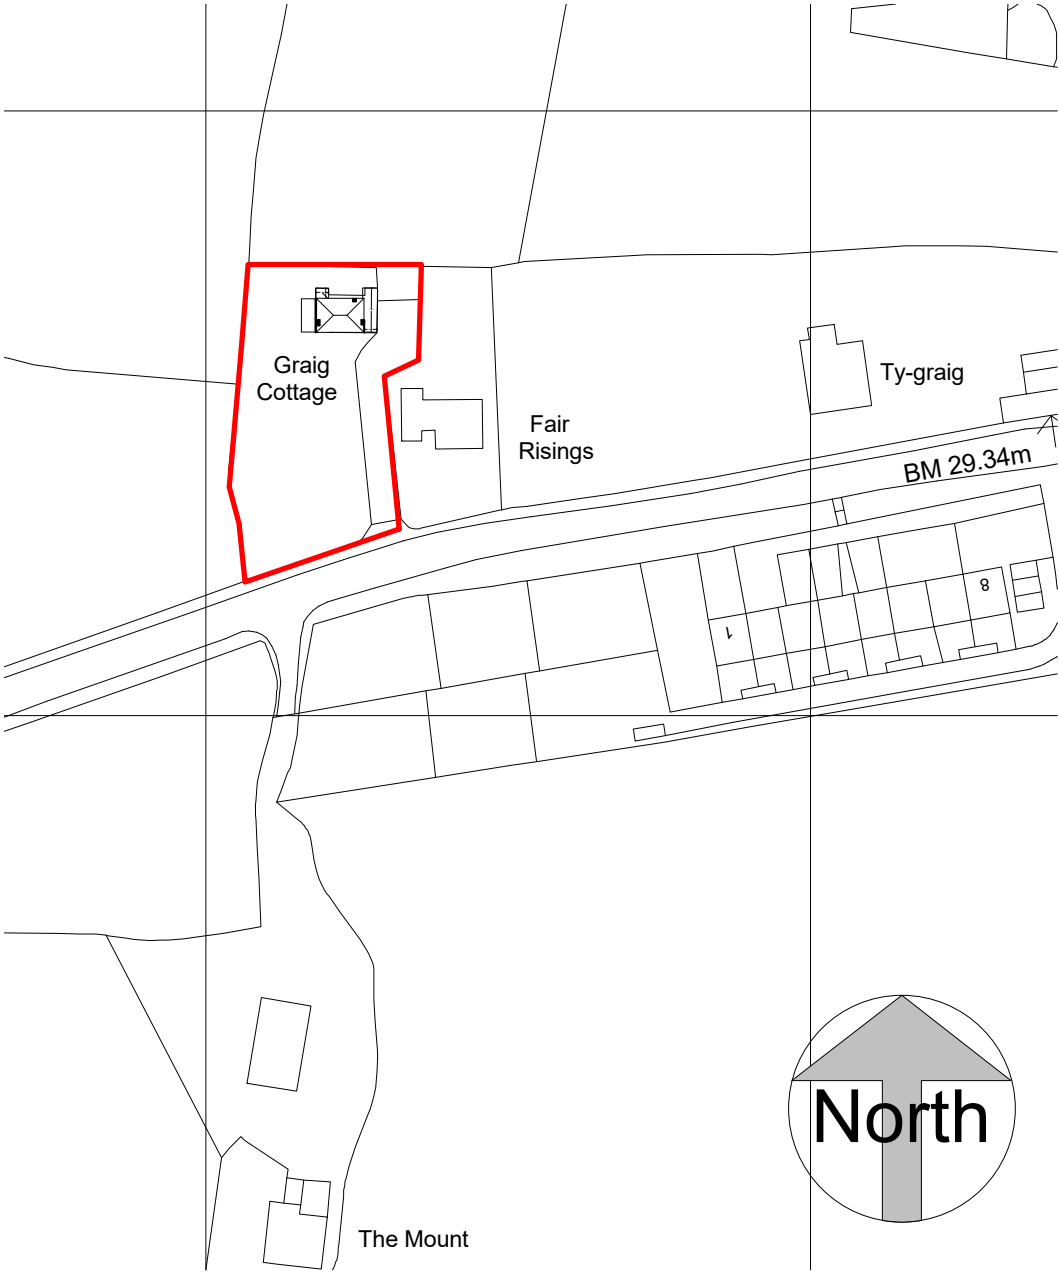

Location
1 : 1250

The Contractor is responsible for checking all dimensions, tolerances and references. Any discrepancy is to be notified to jig before proceeding with the work.

Where an item is covered by drawings to different scales, the larger scale drawing is to take precedence. Do not scale drawings, figured dimensions are to be worked to in all cases

This drawing is copyright © JIG Architects

Revisions			

JIG Architects RIBA Chartered Practice
Unit 16 Mold Business Park, Wrexham Road, Mold, Flintshire CH7 1XP

Tel: 01352 744889 | Fax: 01352 700769 | Email: admin@jigarchitects.com
Client Mr Mark Roberts

Project Graig Cottage

Drawing Title Existing Plans and Elevations

Scale	Drawing No.	Revision
as indicated @ A2	A103	
Drawn jrj		
Checked cgr	Job No.	
Date 20/01/22	1732	