
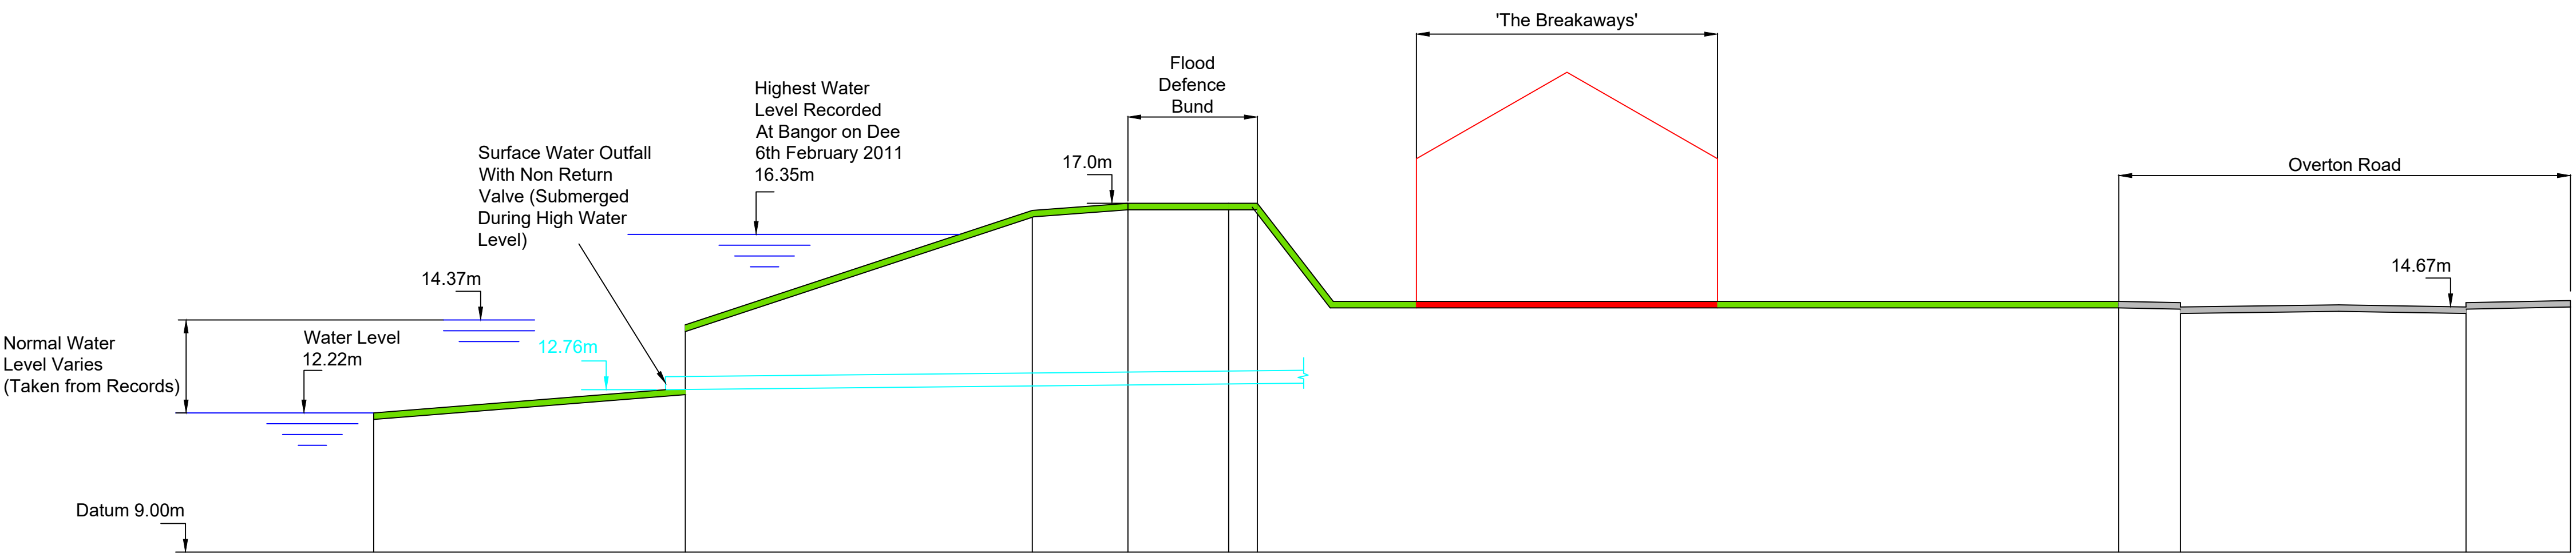
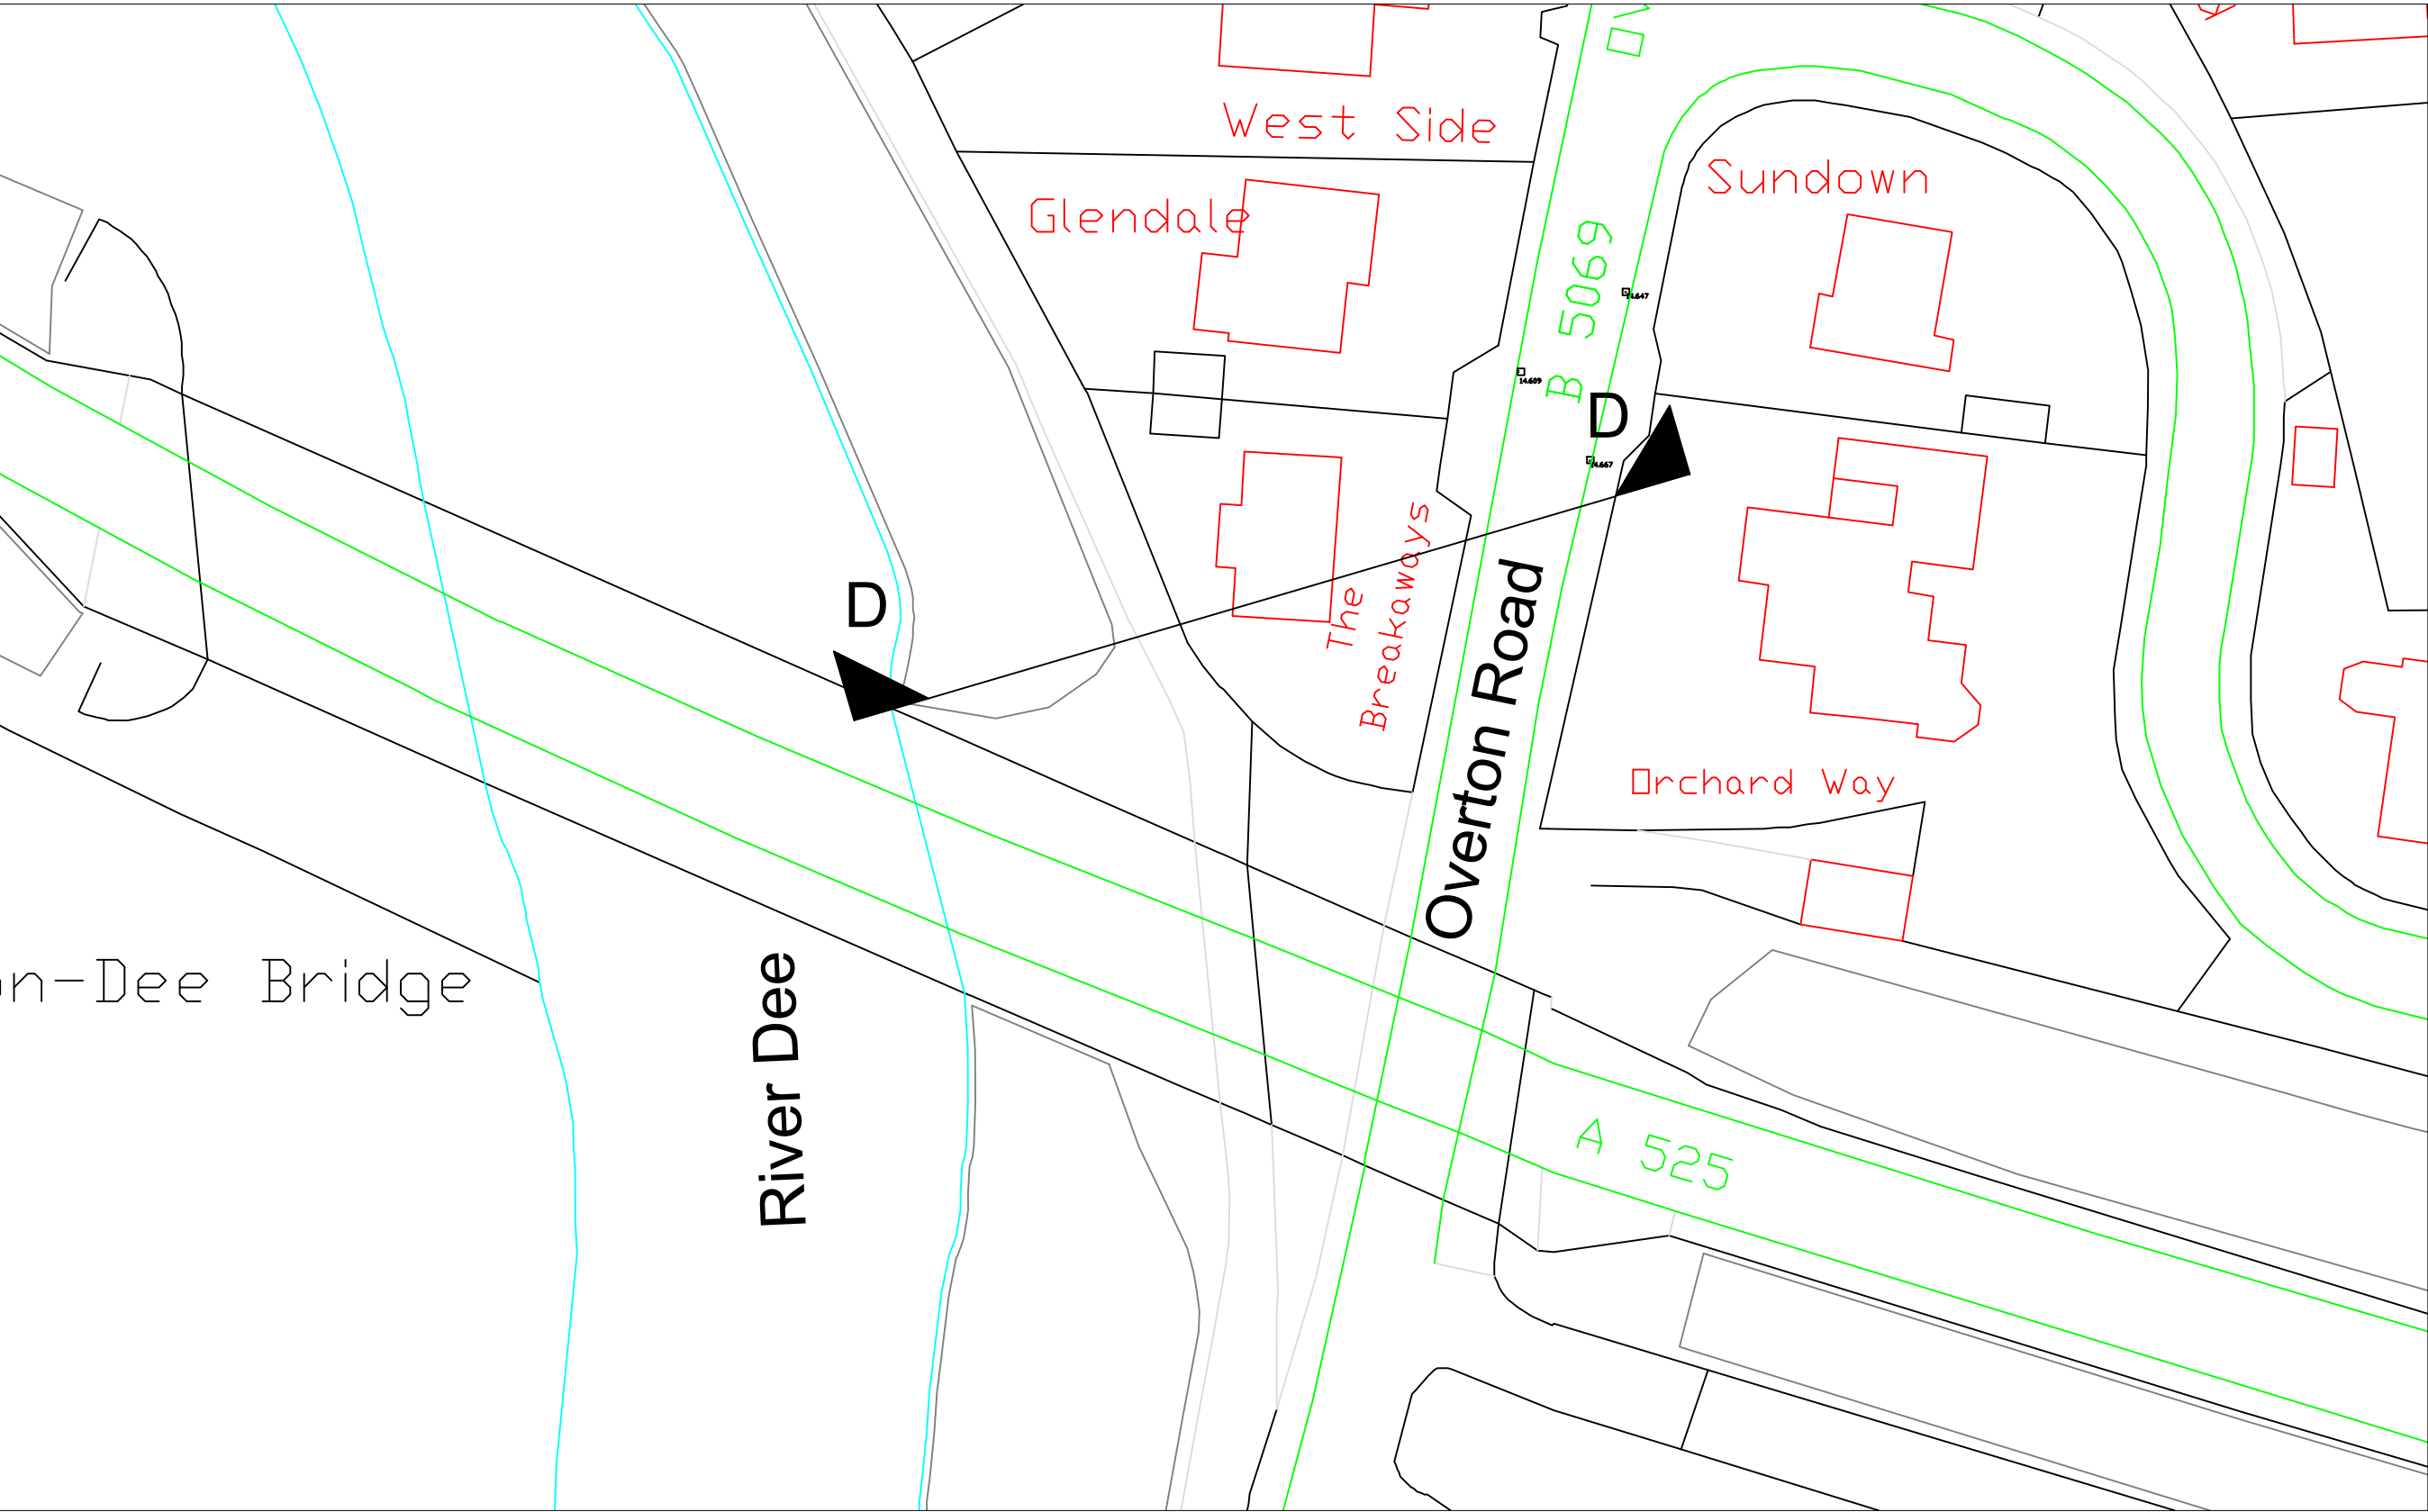


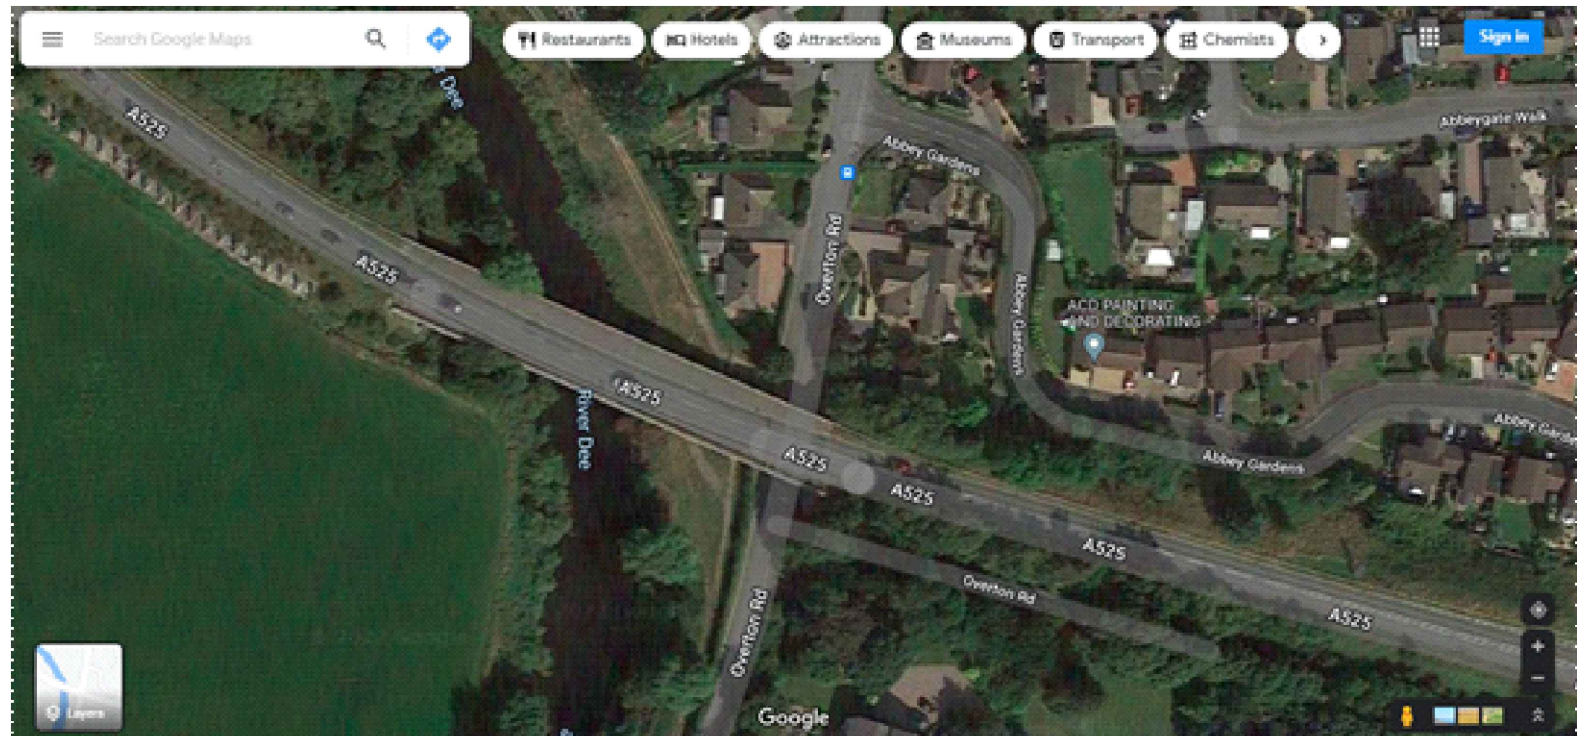

Section D-D

WREXHAM COUNTY BOROUGH COUNCIL
CYNGOR BWRDEISTREF SIROL WRECSAM

ABBEY ROAD SOUTH, W.I.E., WREXHAM LL13 9PW.
DE FFORDD YR ABATY, Y.Dd.W., WRECSAM LL13 9PW.

DARREN WILLIAMS
PRIF SWYDDOG AMGYLCHEDD A THECHNEGOL
CHIEF OFFICER ENVIRONMENT AND TECHNICAL

Tel./Ffôn: (01978) 298989
www.wrexham.gov.uk
www.wreccsam.gov.uk

JOB NUMBER: CE ??	SCALES: As Shown	AMENDMENTS:	DATE	SCHEME TITLE: Bangor On Dee
SECTION: ROADS				DRAWING TITLE: Existing Cross Sections At Surface Water Outfalls
DRAWN BY: AeF	NATIONAL GRID REF:			DRAWING NUMBER: ?? 01 A
CHECKED BY:		A Original Drawing		
APPROVED BY:		Draft		