
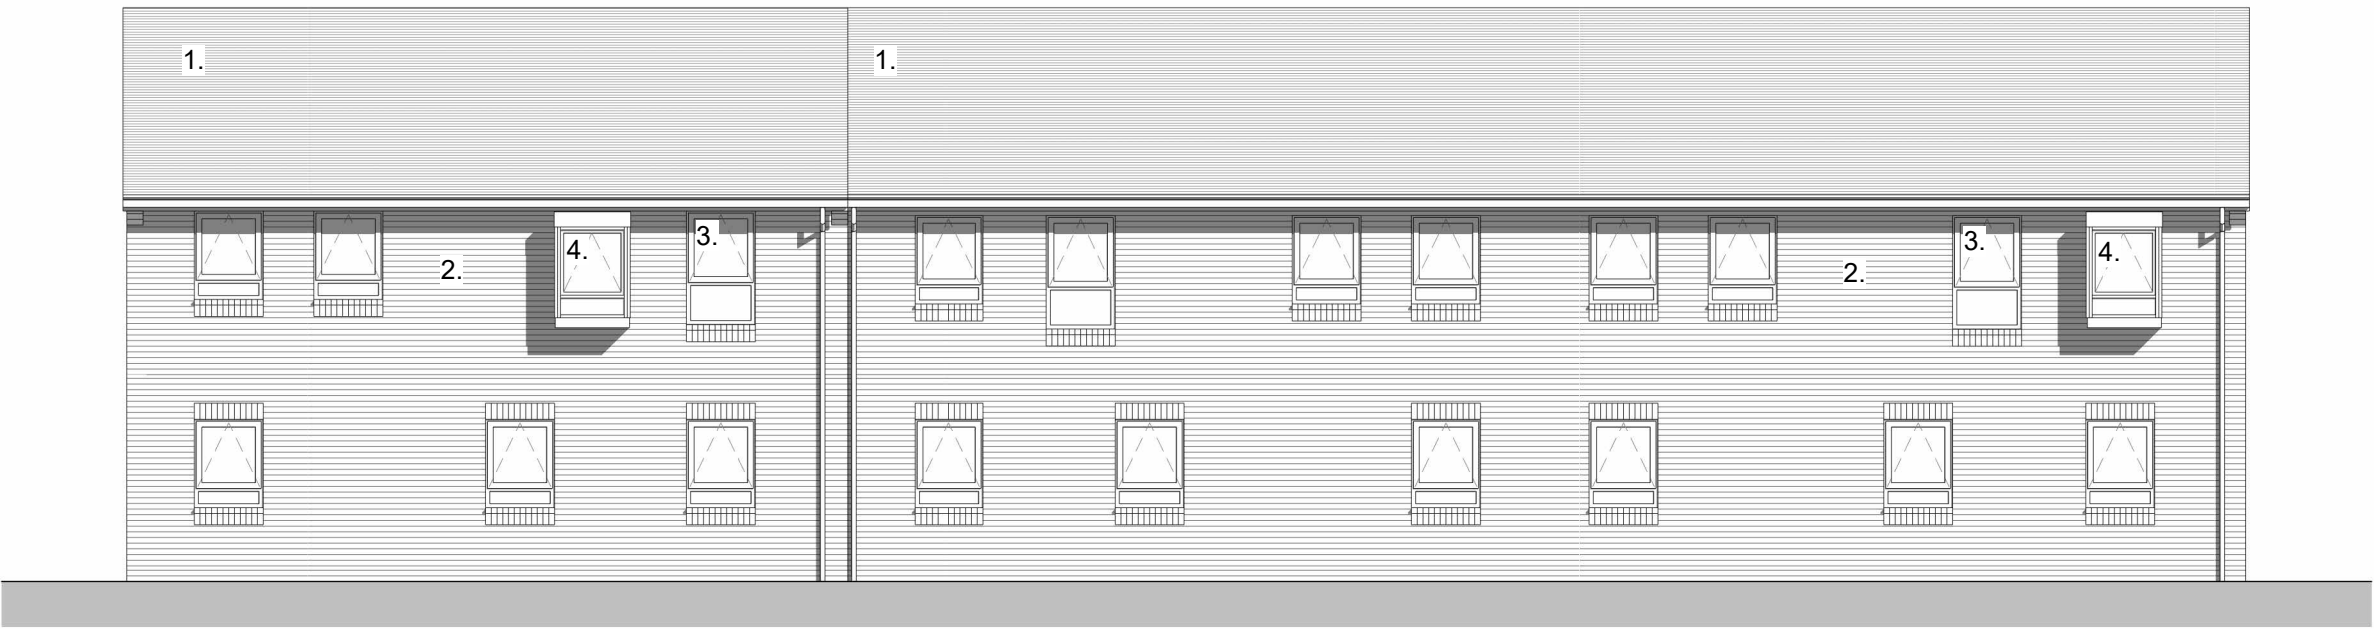


-

All drainage runs, connections, lines, levels and inverts are assumed, these are to be confirmed on site and agreed with the Building Inspector and the Water Authority if necessary. This drawing to be read in conjunction with consultants drawings, calculations and report, and the designer's risk assessment. The Architect will not be held responsible for any works carried out prior to Building Regulation/Planning Approval. JPH Architects Ltd. takes no responsibility for any material/product changes/alterations on site without their written consent.


This drawing is copyright of JPH Architects Ltd

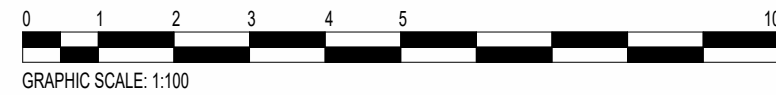


1 North East
1 : 100



2 South West
1 : 100

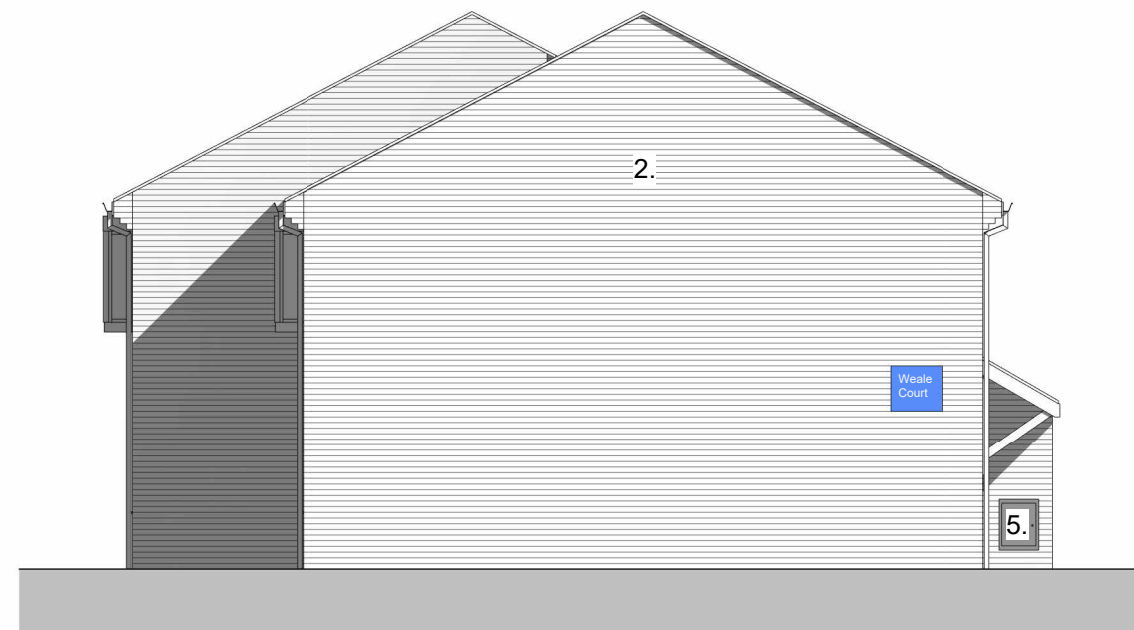

3 North West
1 : 100

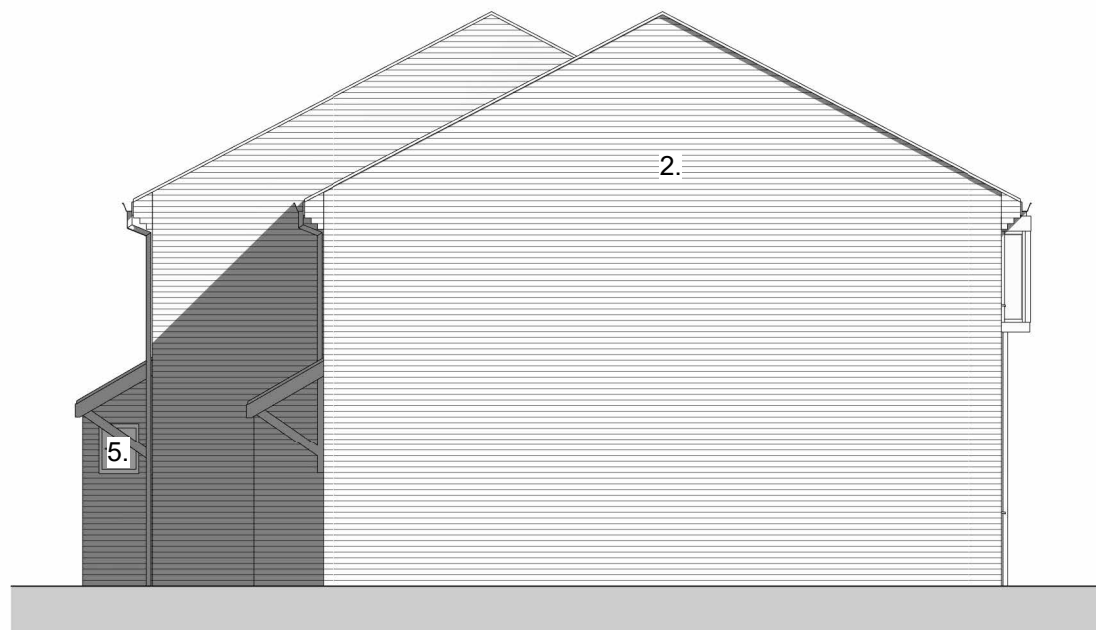

4 South East
1 : 100

[illegible]

Rev.	Description	Issued	Date
------	-------------	--------	------

PROJECT:
Barracksfield Estate:1-6 Weale Court

DRAWING NAME:

Existing Building (Units 1-6)

DRAWING NUMBER:
0423-JPH-XX-00-DR-A-042

JPH ARCHITECTS
LIMITED

t: 01745 350650 | e: info@jpharchitects.com | www.jpharchitects.com

DATE: 25.07.23	STATUS: S0	REV:
SCALE: 1 : 100 @ A1	PURPOSE OF ISSUE: Planning	