


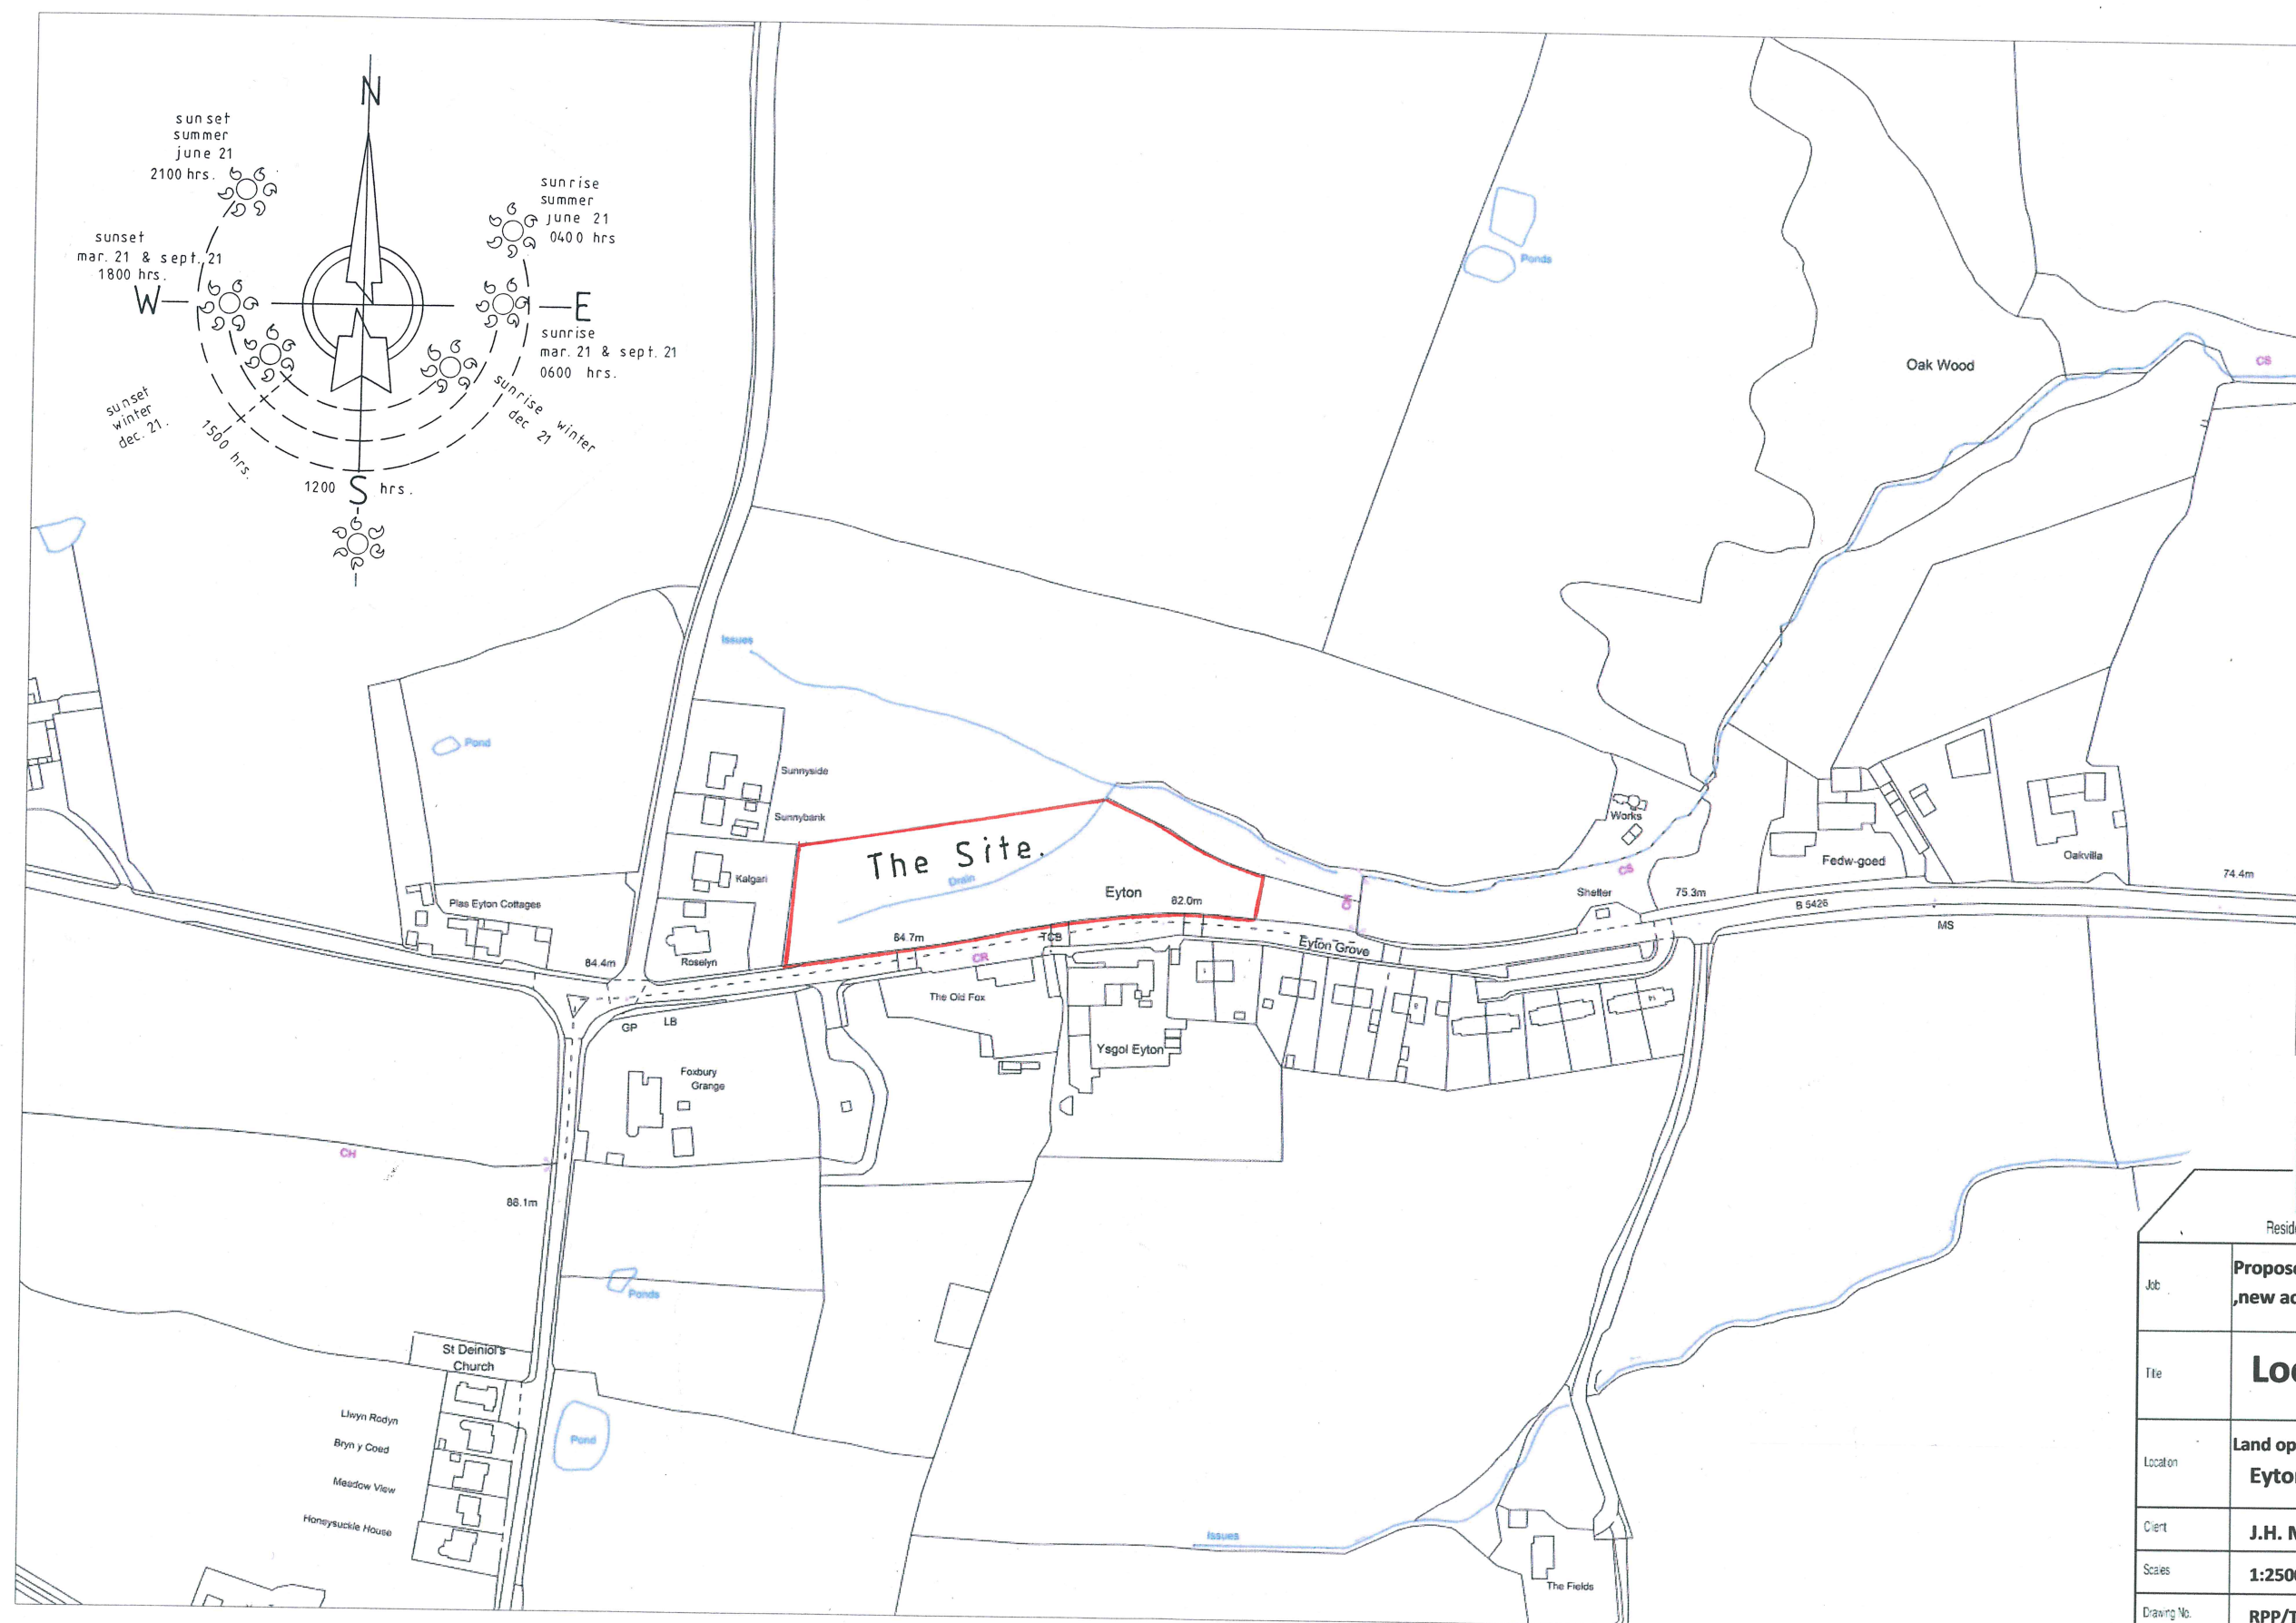

Residential - Agricultural - Commercial

Job	Proposed Residential Development new access road & school car-park	
Title	Location Plan	
Location	Land opposite: 'Eyton Primary School', Eyton, Wrexham, LL13 0YD.	
Client	J.H. Morris	
Scales	1:2500 (A3. size)	
Drawing No.	RPP/TW-JOB35-01	Rev
Drawn by	T.M.J.	Date Dec. 2021

HOGSTOW HALL, MINSTERLEY
SHREWSBURY, SHROPSHIRE, SY5 0HZ
Tel: 01743 791336 Fax: 01743 792770
email: mail@rogerparry.net
Web address: www.rogerparry.net