


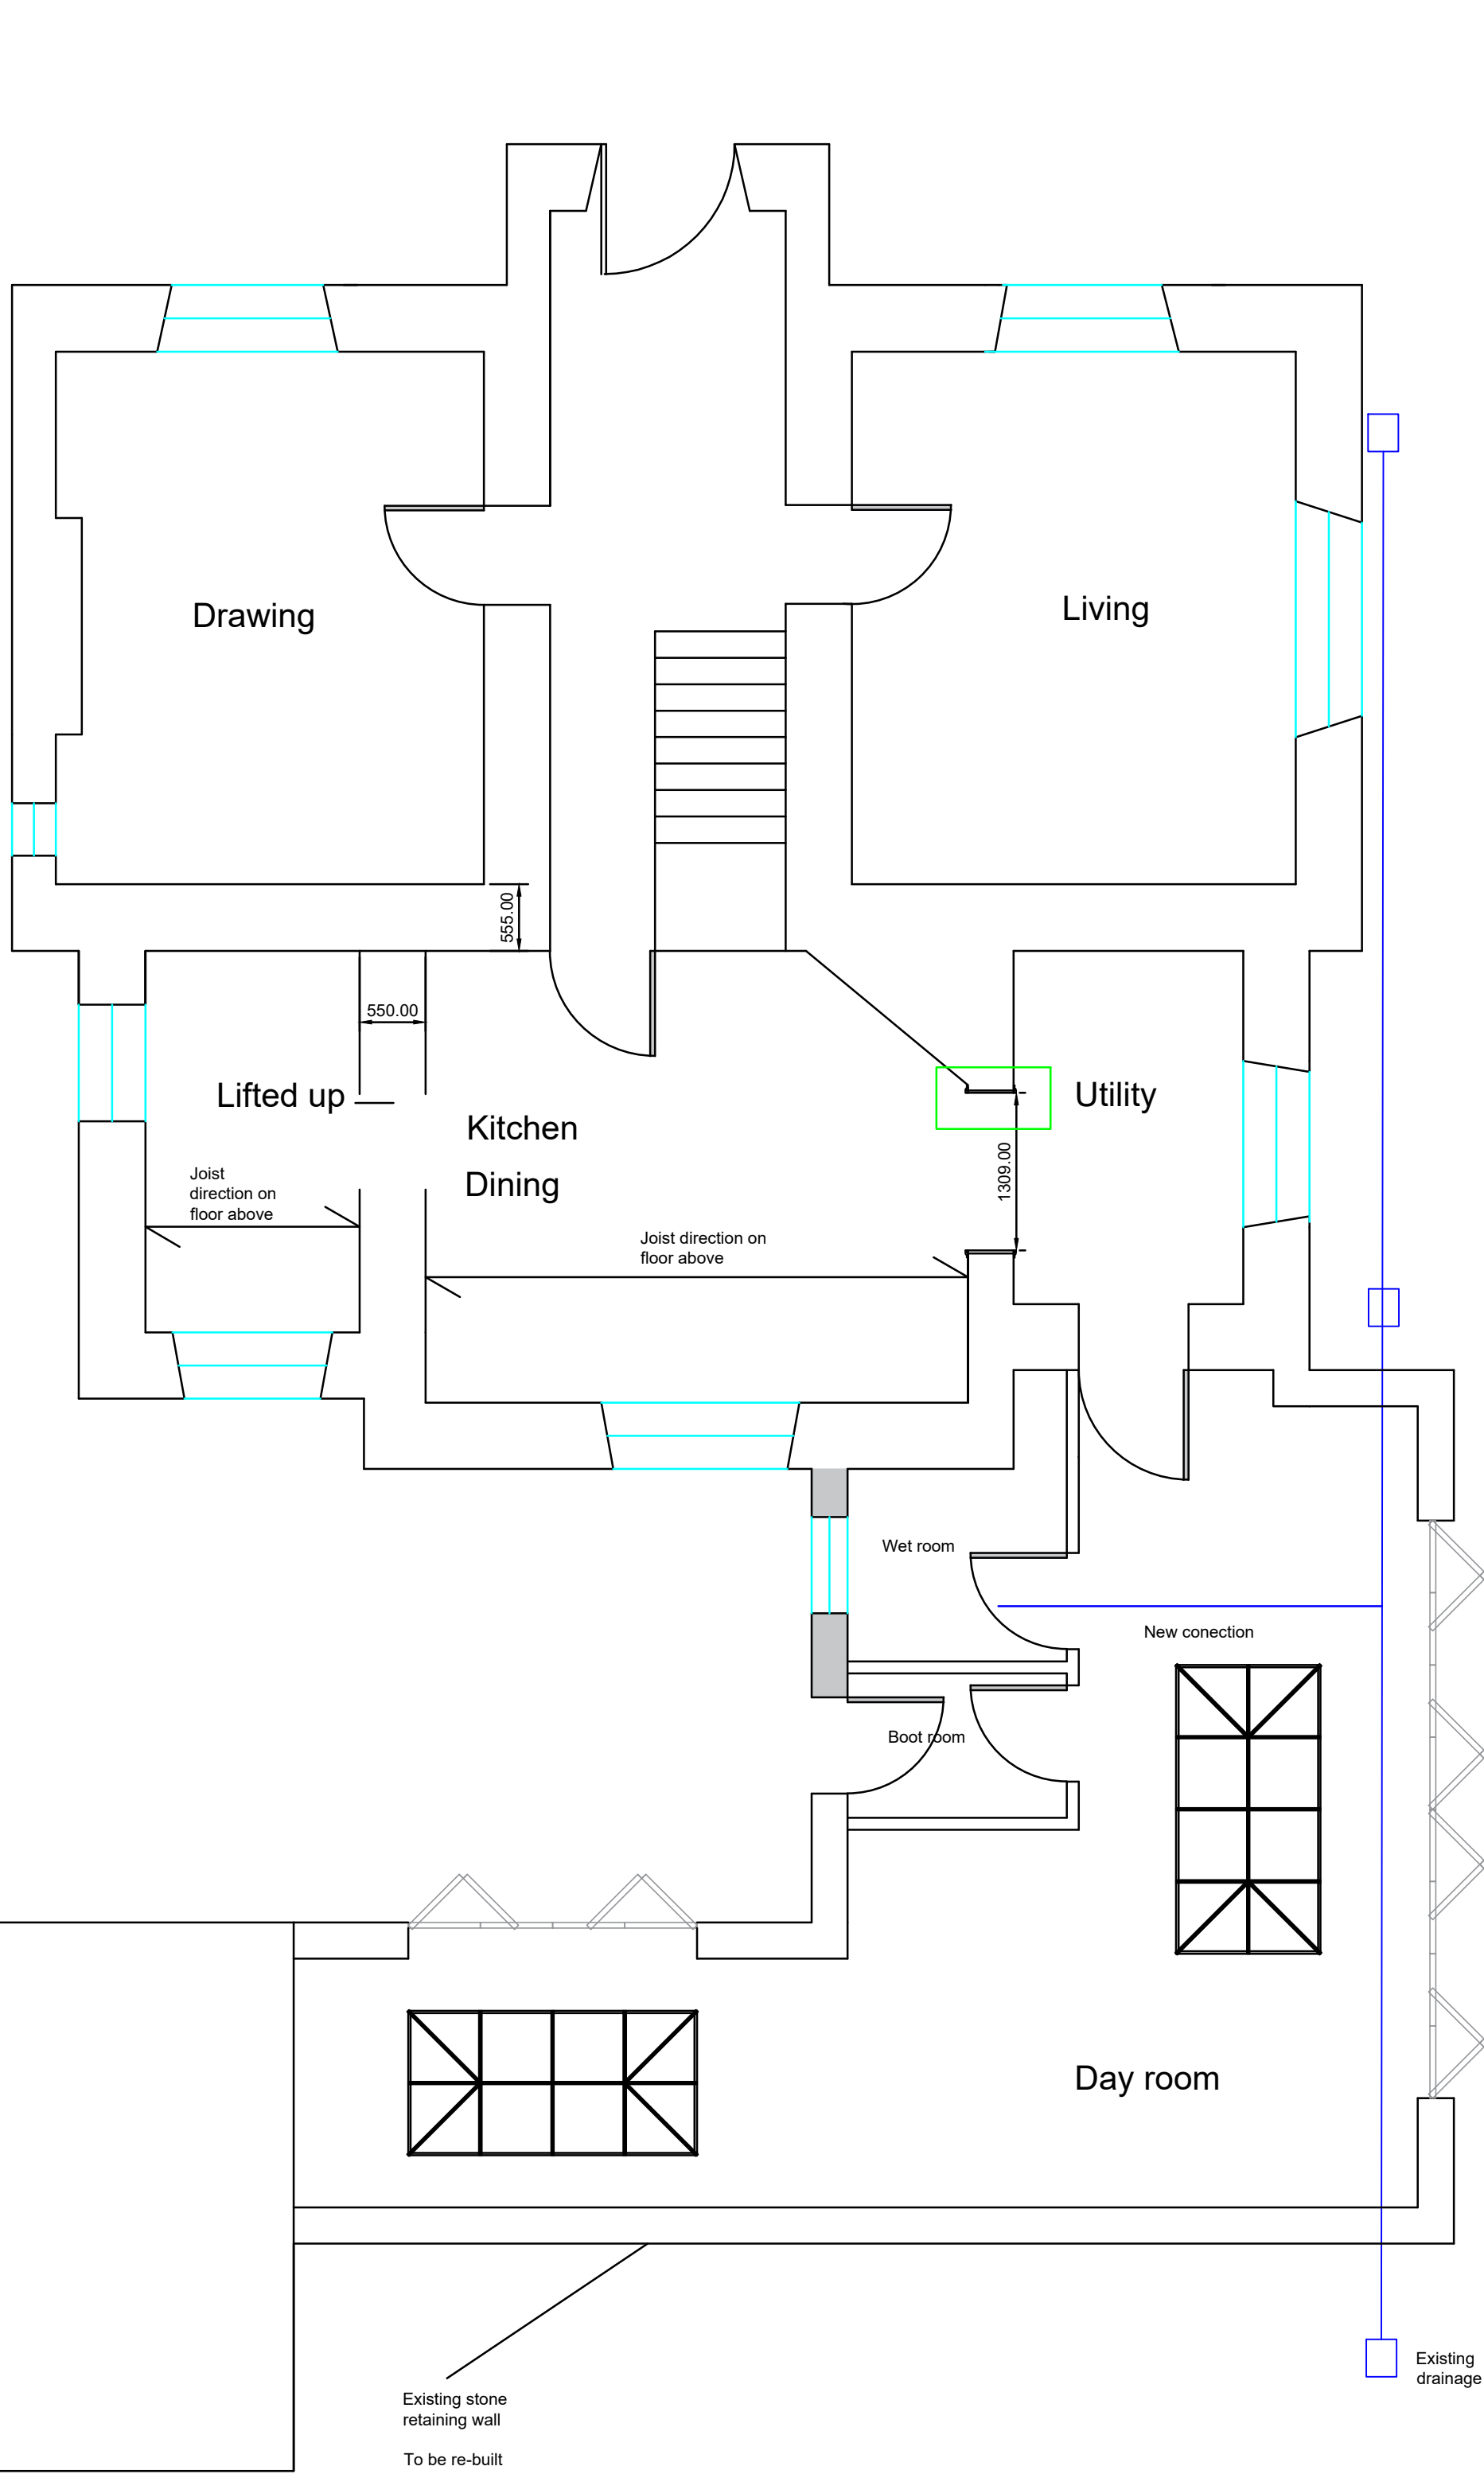

Timber liner with Torus architraves to match rest of house.