
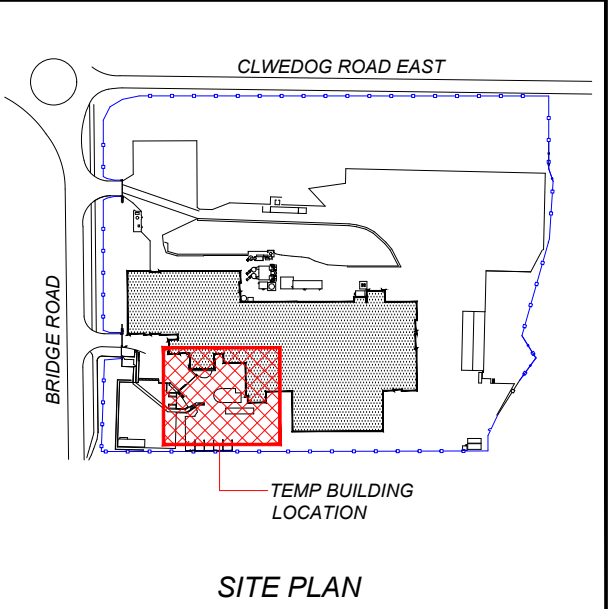


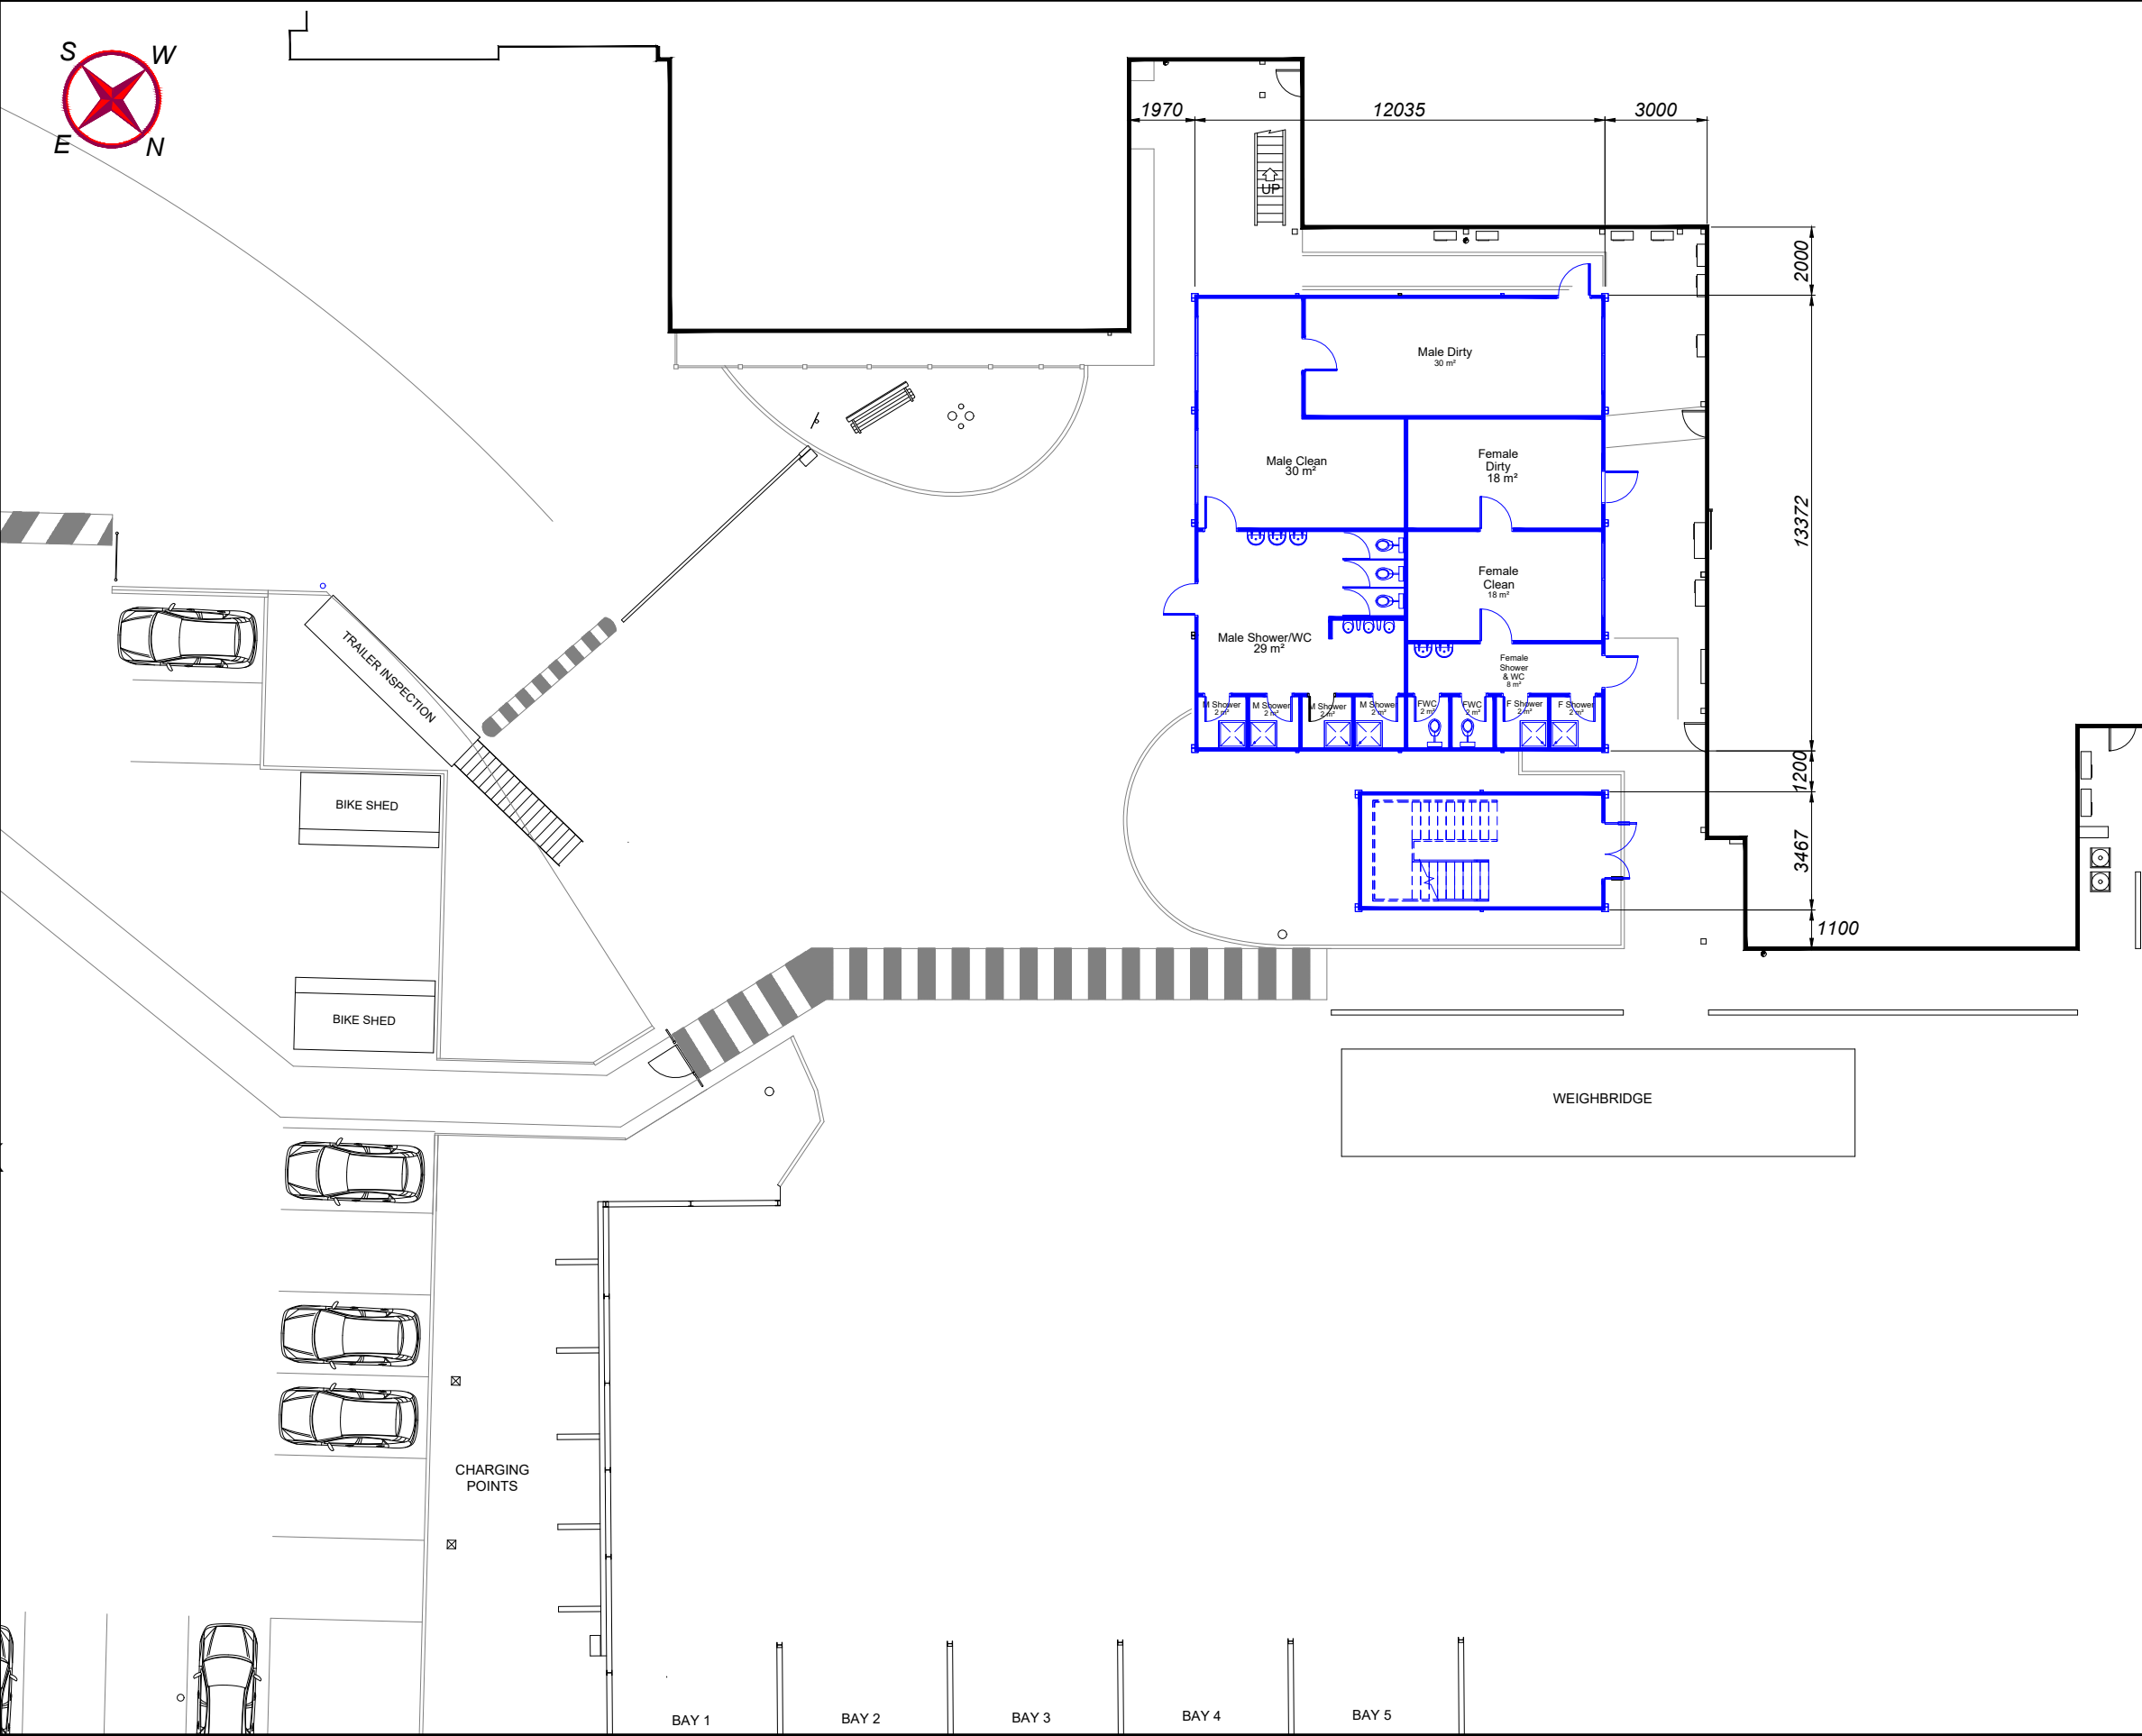

				CAD DRAWING – MUST NOT BE MODIFIED MANUALLY	 Hydro Aluminium Deeside Bridge Road Wrexham Industrial Est Wrexham LL13 9PS www.hydro.com	PROJECT TITLE TEMPORARY BUILDING				DWG. TITLE PROPOSED TEMPORARY BUILDING LOCATION HYDRO ALUMINIUM DEESIDE WREXHAM INDUSTRIAL ESTATE		
				THIS DRAWING IS HYDRO ALUMINIUM DEESIDE LTD PROPERTY AND IS PRIVATE & CONFIDENTIAL. IT MUST NOT BE COPIED OR LENT WITHOUT THE CONSENT OF HYDRO ALUMINIUM DEESIDE LTD AND MUST BE RETURNED ON COMPLETION OF THE TENDER AND/OR CONTRACT.		CLIENT/SITE WREXHAM INDUSTRIAL ESTATE						
A	INITIAL ISSUE		14.11.22				DATE 29.11.22	DRAWN BY C Halsall	CHECKED BY	SCALE 1:200 @ A3	DRAWING No HD-TB-01	REV A
REV	DESCRIPTION		REV BY/DATE									