

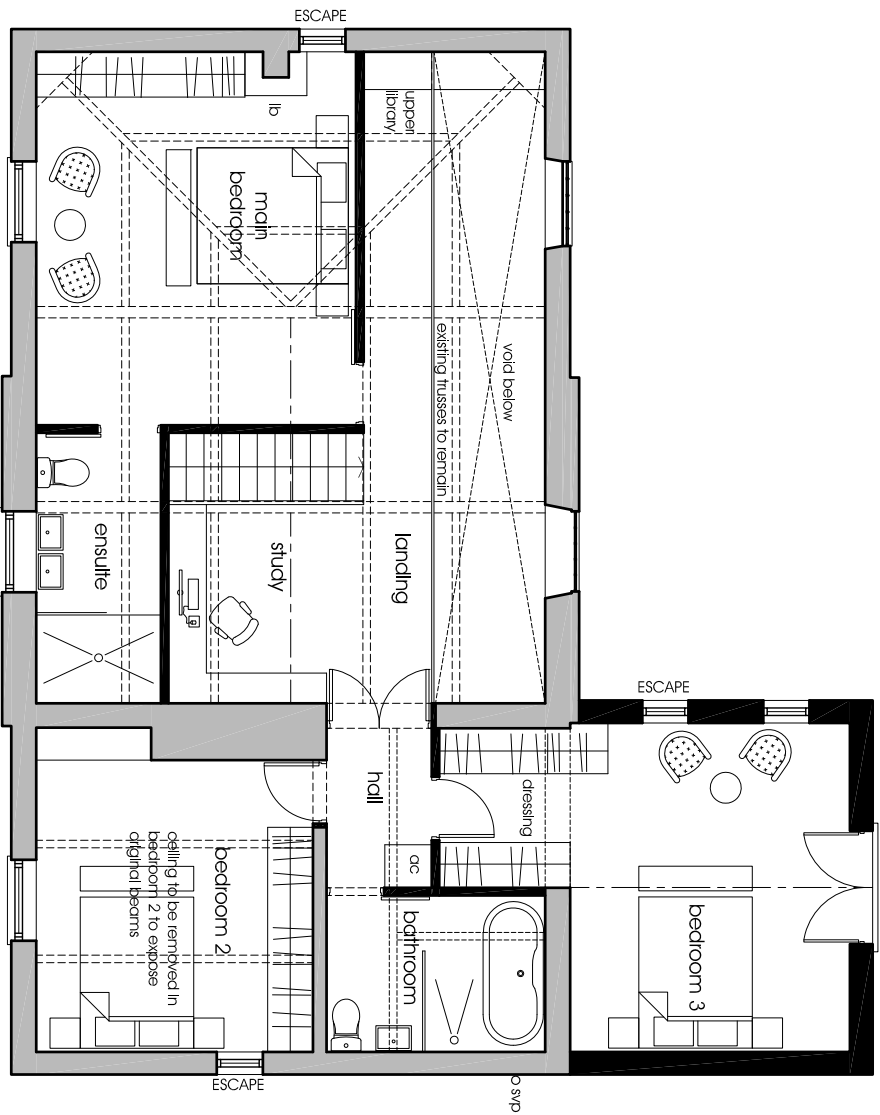
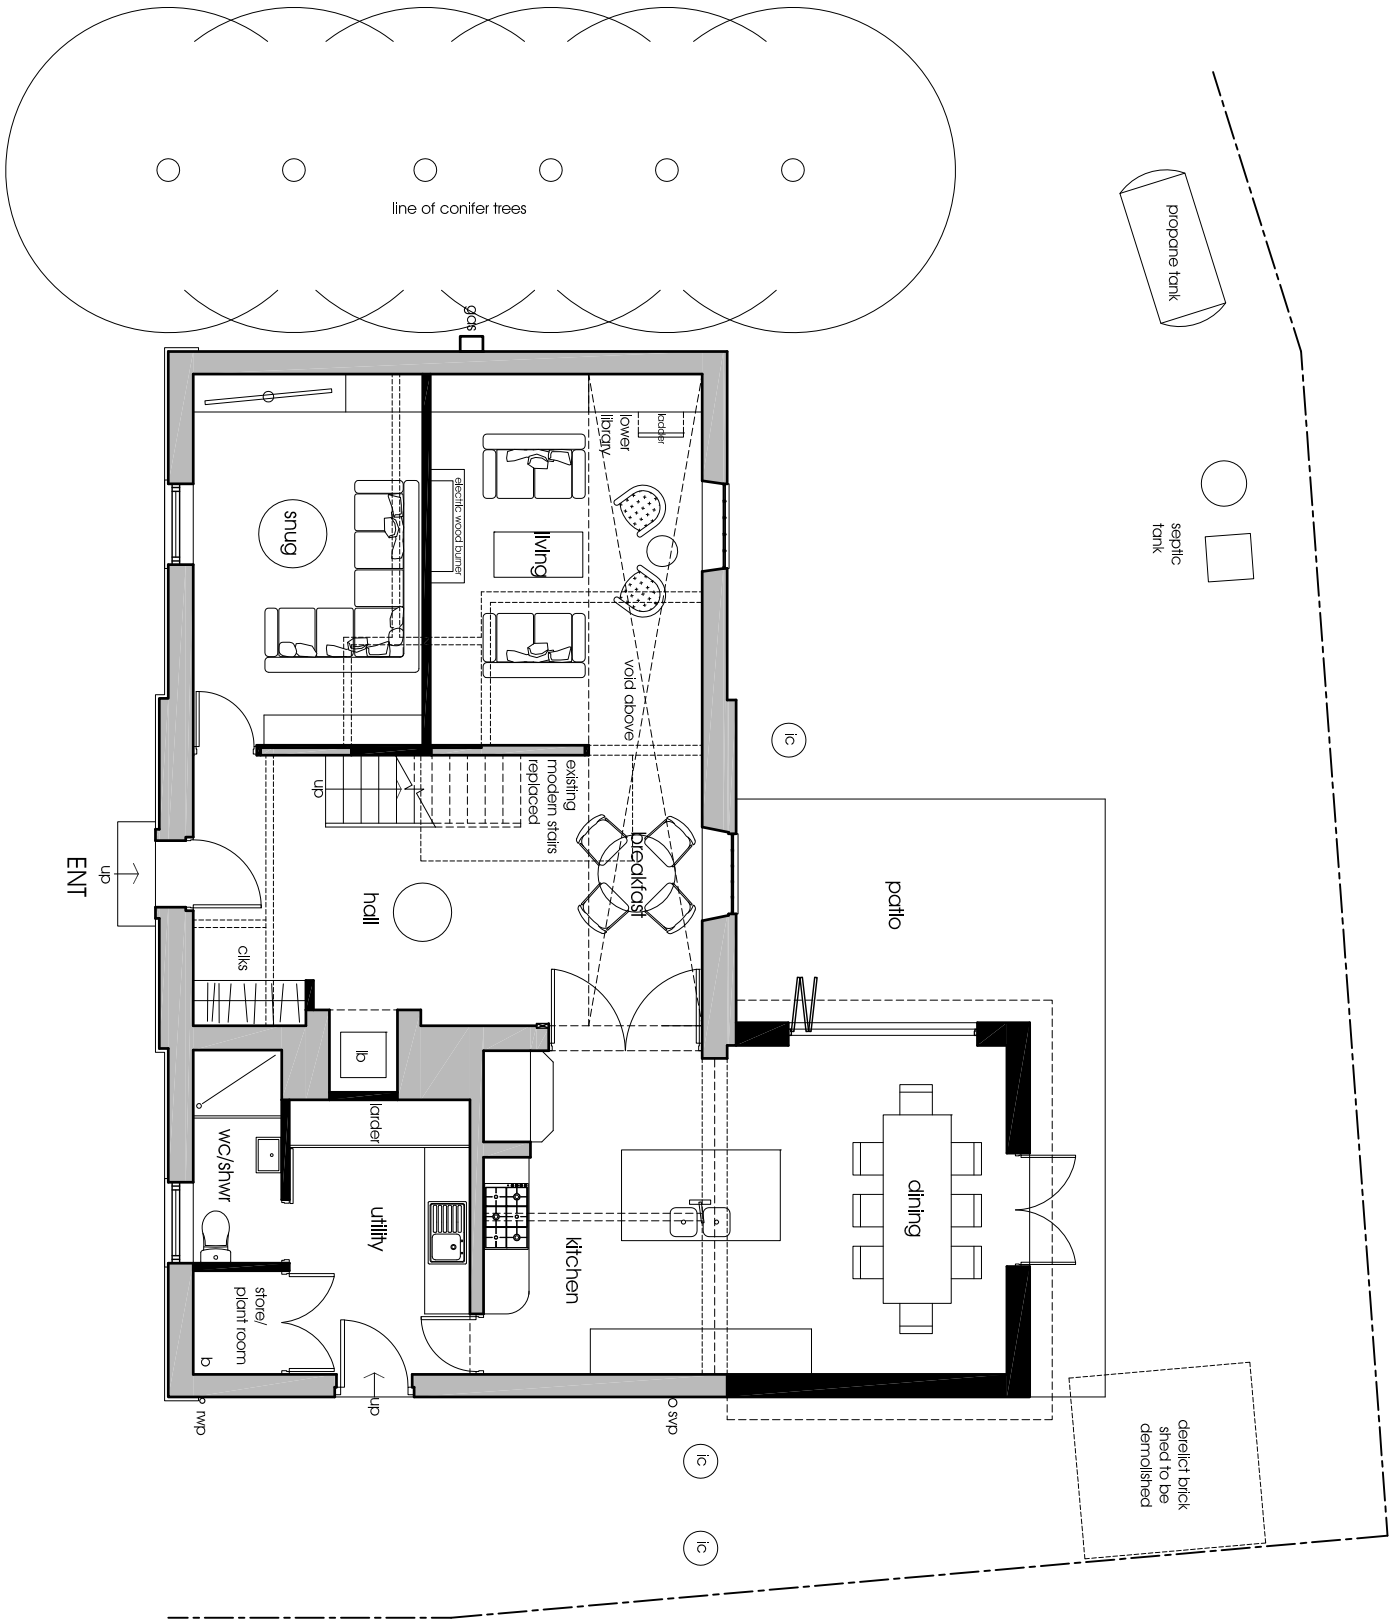


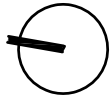

ground floor

first floor

rev.	description	date	by
status.	Planning		

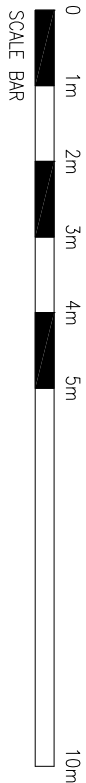

ke-design E: info@ke-design.co.uk www.ke-design.co.uk T: 01743 298080		Unit 7, Henry Close Bottfield Enterprise Park Bottfield Shrewsbury Shropshire SY1 3TJ T: 01743 298080	The Studio, 3 William Felton Mews Sclop Road, Oswestry Shropshire SY11 2RQ T: 01691 656964	client Mr & Mrs Grootveld	drawing Proposed Plans	scale 1:100 @A3	date 25/04/23	drawn HRM
project: Chapel House, The Chequer, Bringtonton, Whitchurch, SY13 2JQ						dwg no 2205-MA(00)0005		rev A