



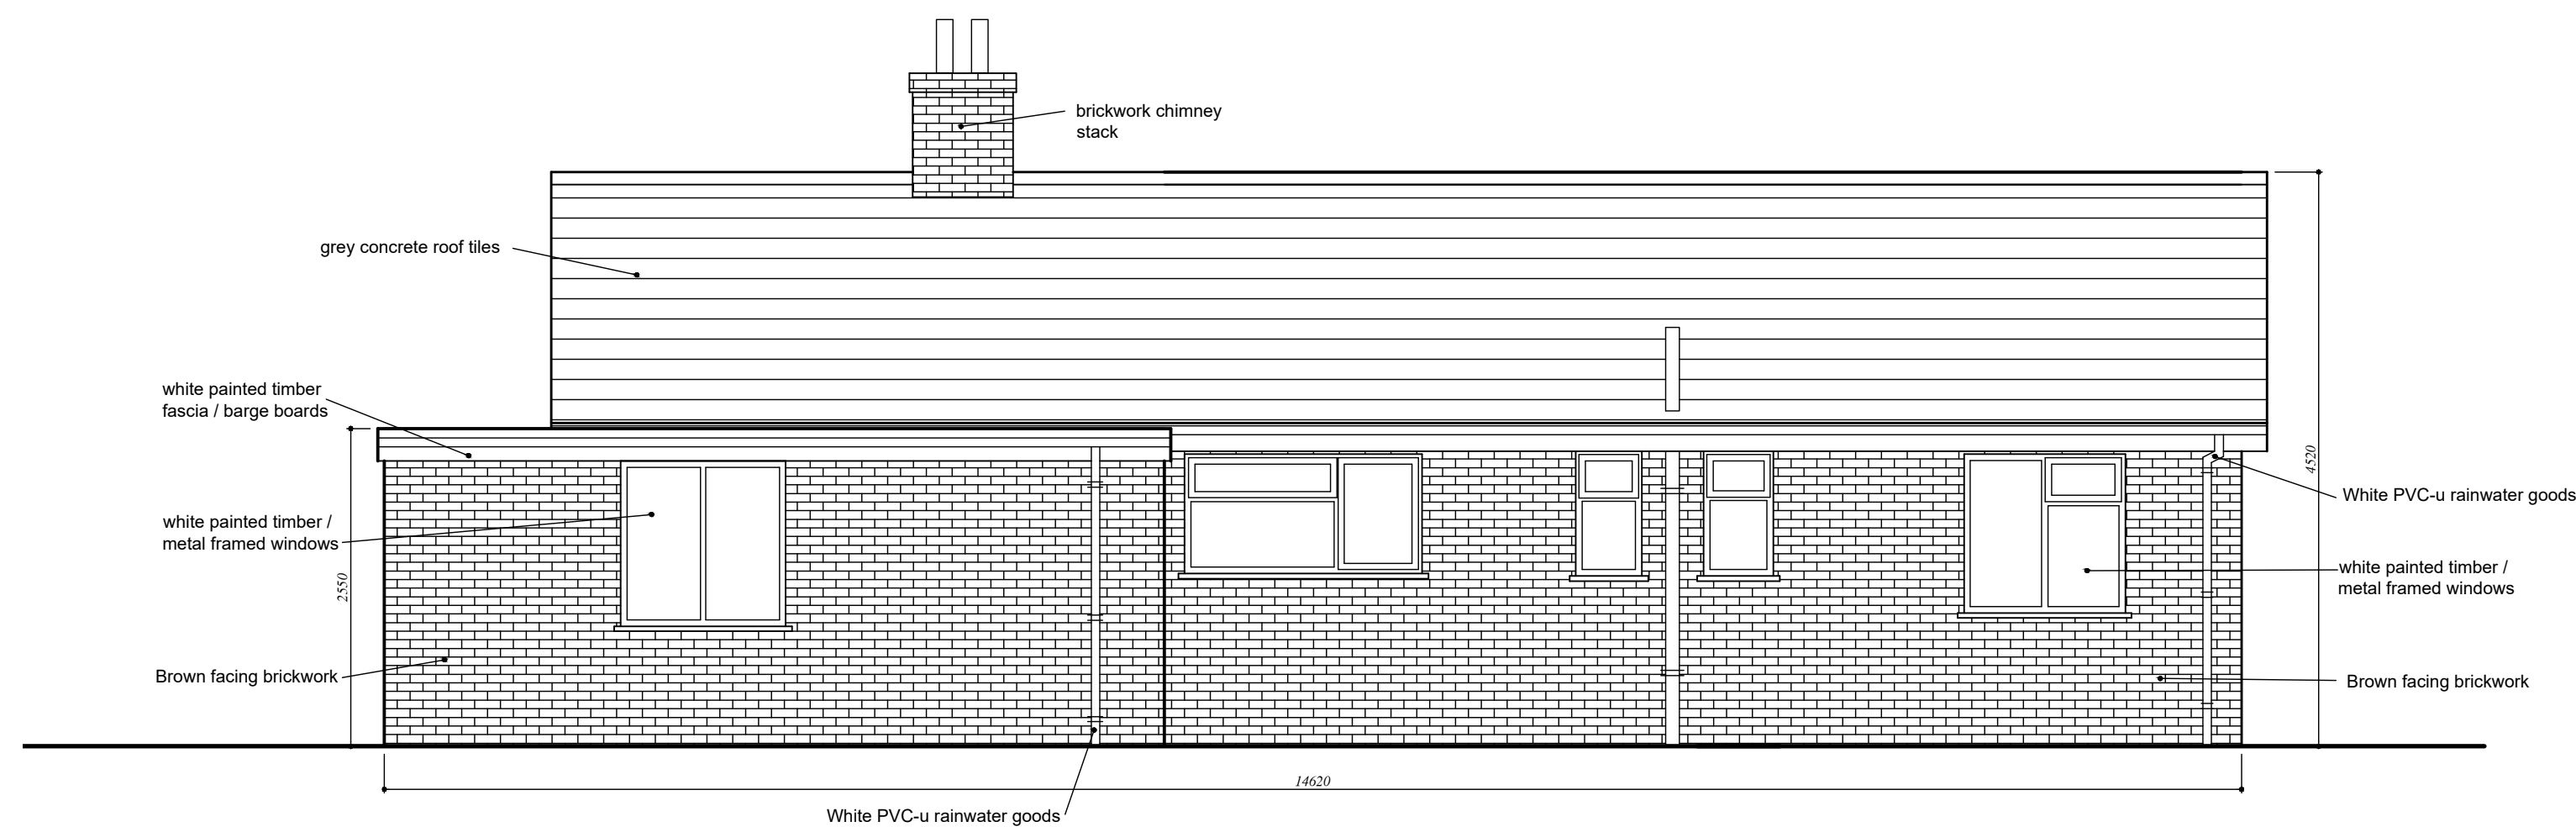


EXISTING REAR (EAST FACING) ELEVATION 1:50

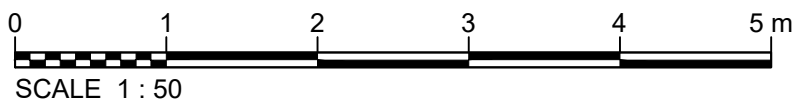

Revision C: 17.09.22 - Garage Layout revised to client requirements

Revision B: 11.07.22 - Layout revised to client requirements

Revision A: 02.05.22 - Layout revised to client requirements

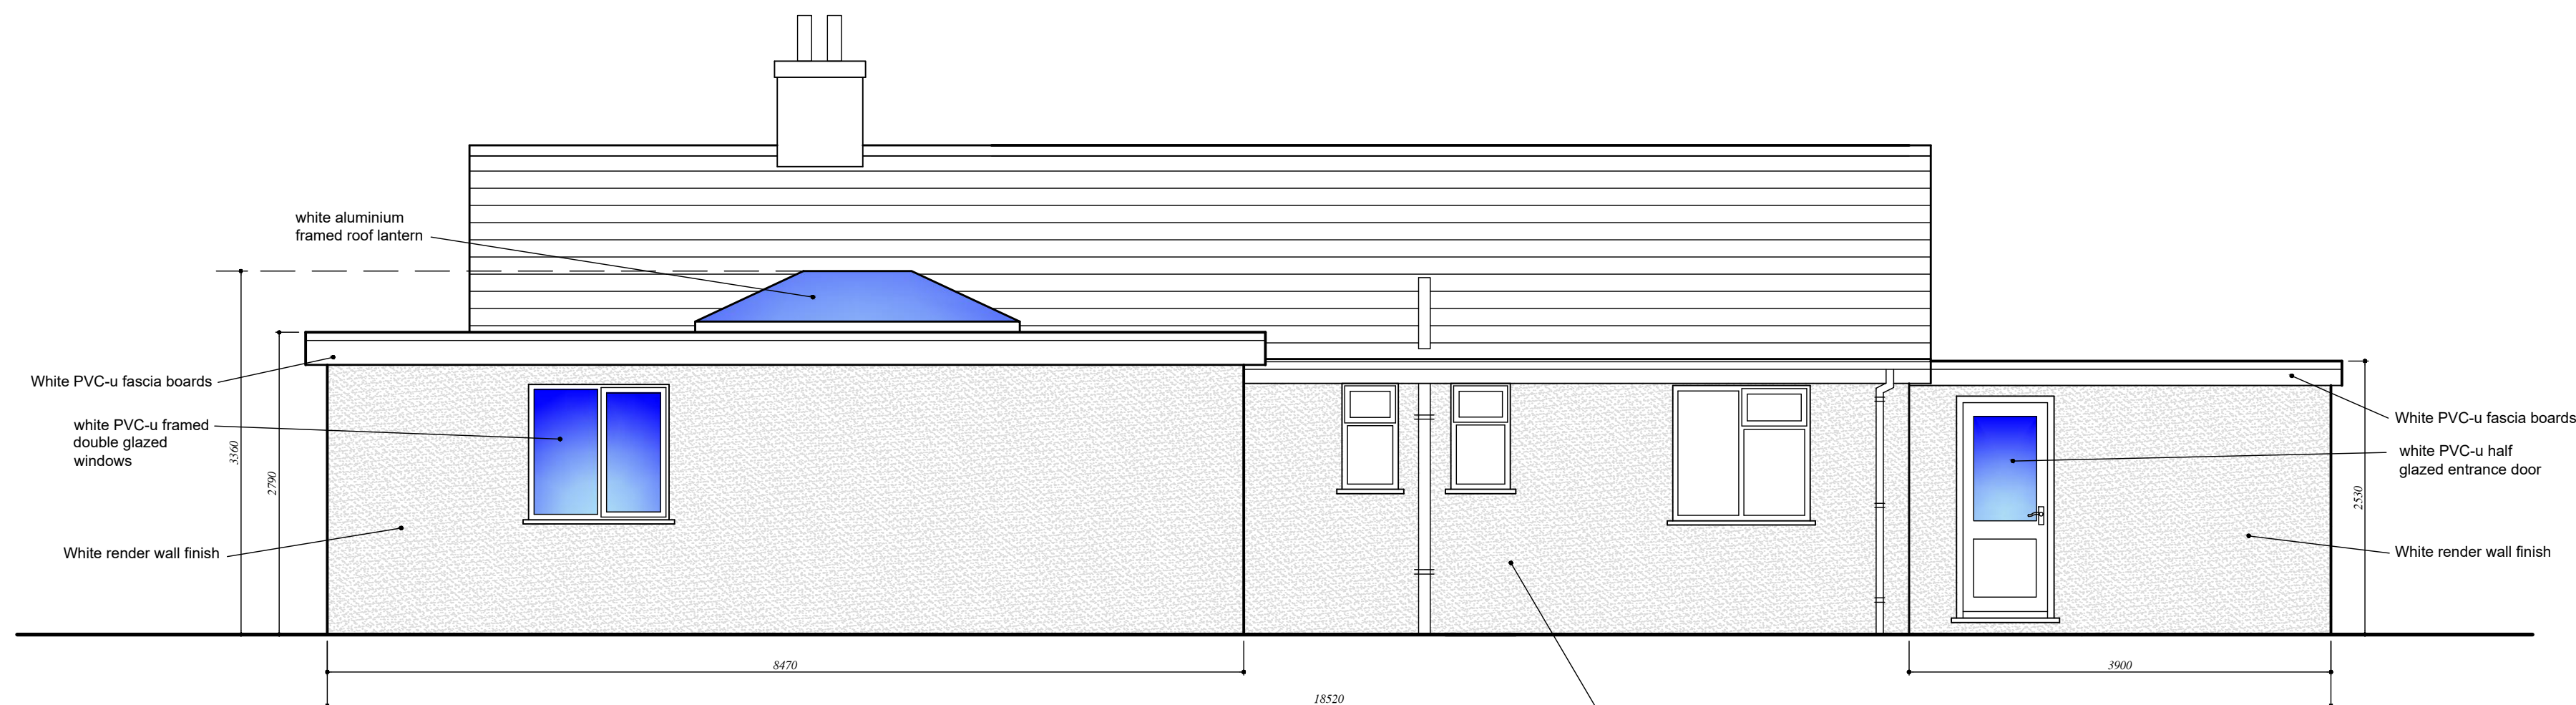

PROPOSED REAR (EAST FACING) ELEVATION 1:50

1. GENERAL NOTE
These drawings are have been produced for the purpose of obtaining Planning Permission and/or Building Regulations approval; Not for construction.



Project	7 Woodridge Avenue, Marford, Wrexham, LL12 8SU.		
Drawing	Proposed Remodelling Existing & Proposed Elevations (3)		
Scale	1:50	Drawing Number	
Drawn	F.B		
Date	04/2022		
Status	Planning	CFI2203_PL07	C